FORM No 1.

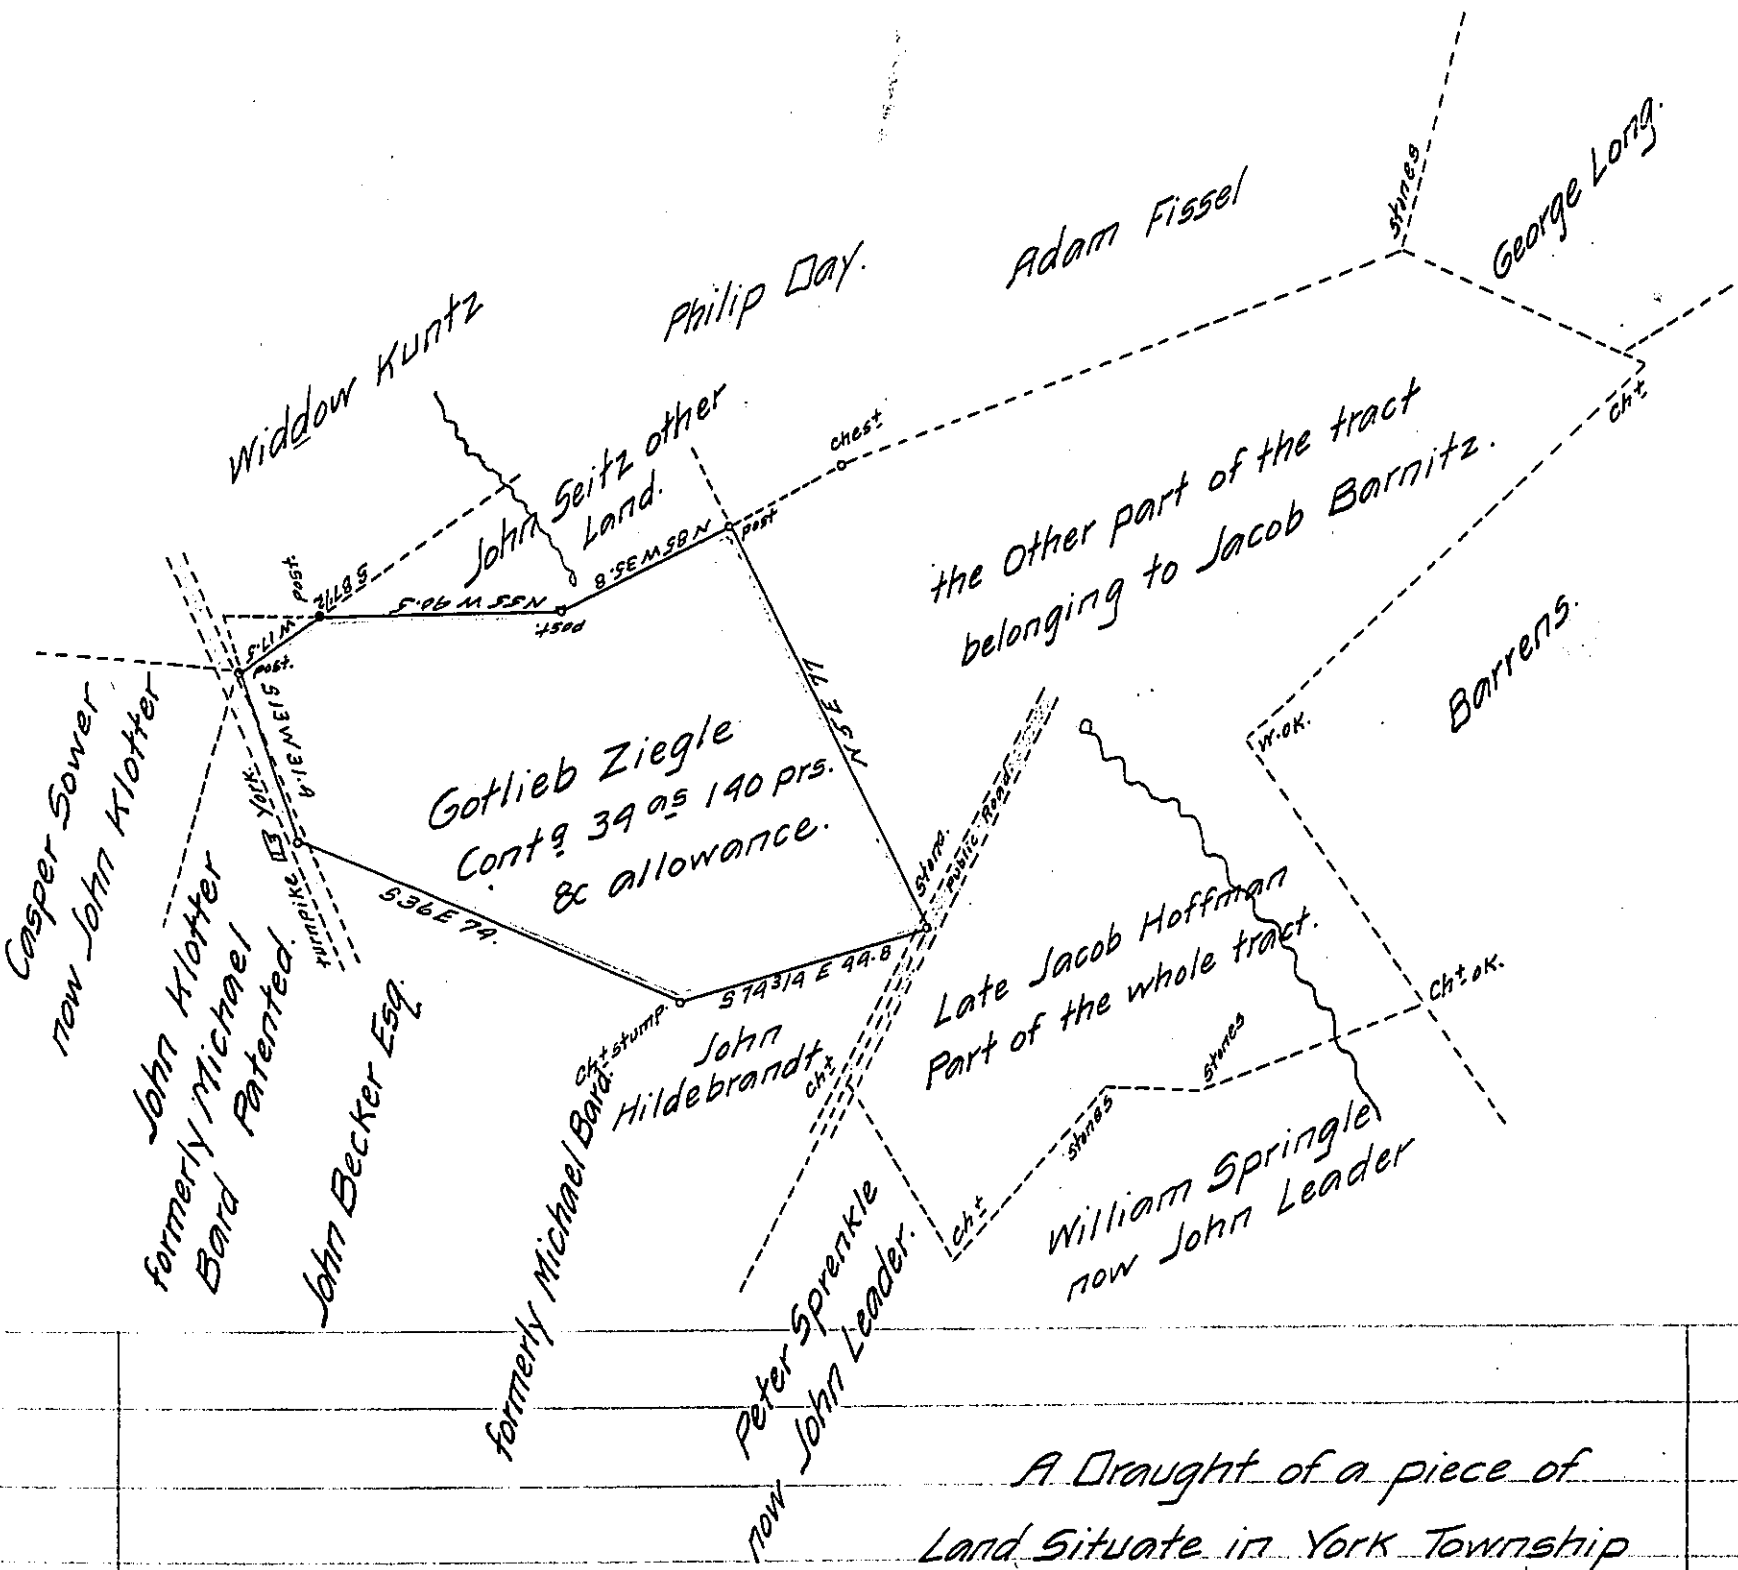

A Draught of a piece of Land Situate in York Township in the County of York Containing as above set forth 34 as 140 perches and the usual Allowances. Part of 110 as 17 ps. & allowances &c. which was Originally Surveyed on the 13th 4th Mo. 1772 for Gotlieb Ziegle in Pursuance of an Order from Richard Hockley Esq. for 150 as dated the 14th November 1770. Now on the 26th day of January A.D. 1838 the above was surveyed by John Becker Esq. at the request of John Klotter the present owner, who requests me to make Return of the above, who wishes to Patent the same &c. per Hugh Tarbert D.S.

John Taylor Esq. Surveyor General at Harrisburg }

IN TESTIMONY that the above is a copy of the original remaining on file in the Department of Internal Affairs of Pennsylvania, made conformably to an Act of Assembly approved the 16th day of February, 1833, I have hereunto set my Hand and caused the Seal of said Department to be affixed at Harrisburg, this twelfth *day of* August *1907.*

Henry Houck

Secretary of Internal Affairs.