FORM No 1.

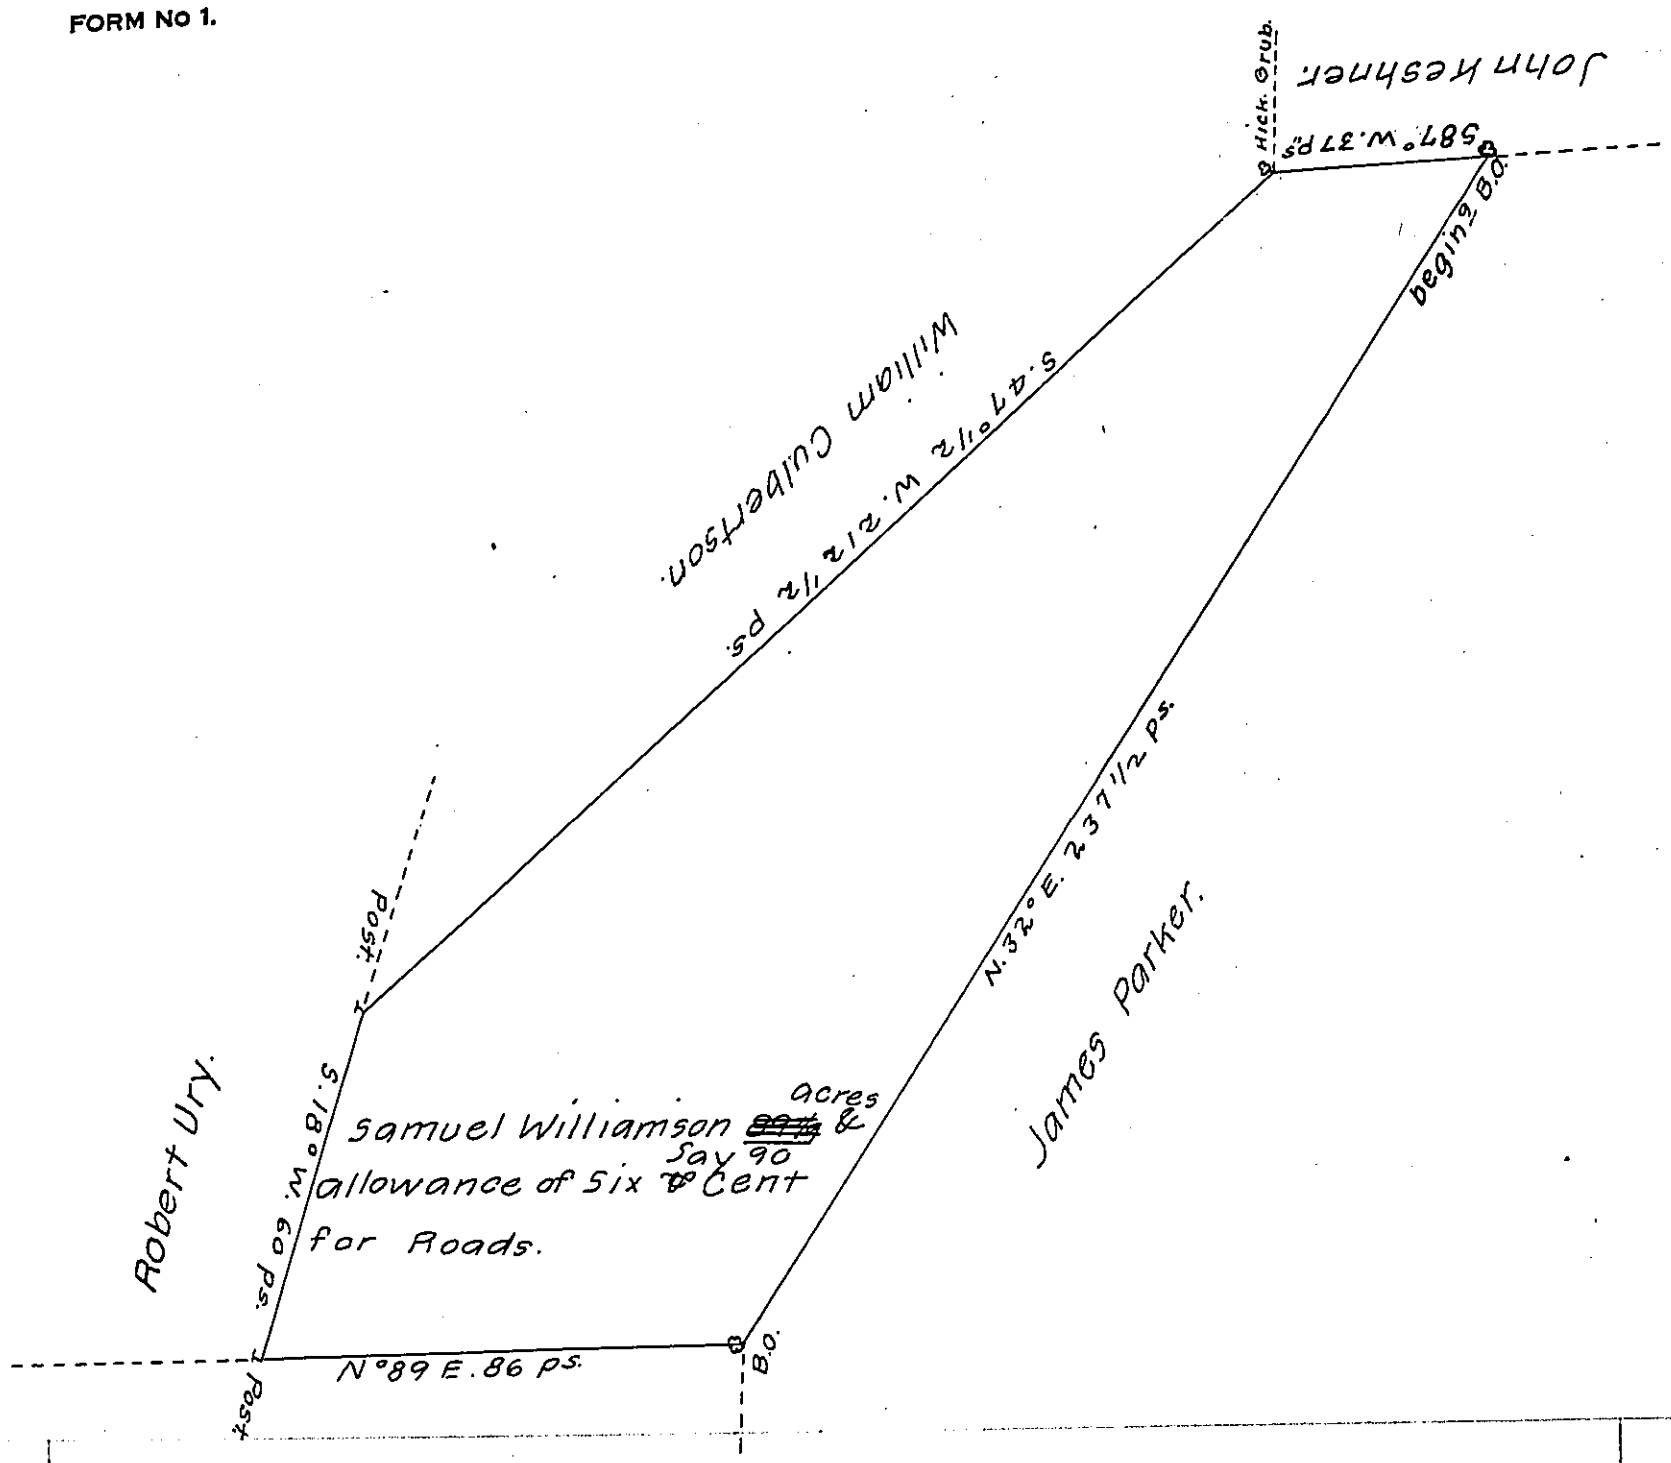

Samuel Williamsons other Land.

A Draught of a Tract of Land Situate in East Pennsboro Township in Cumberland County Containing ~~Eighty~~ ninety nine~~ty~~ ~~and nine tenths~~ acres and the Usual Allowance of Six ℣ Cent for roads; Surveyed for Samuel Williamson the fifth Day of February 1771 in pursuance of an order of Survey Bearing Date the second Day of Novr 1767 No 4544.

℣ Willm. Lyon for
John Armstrong, Esqr, D.S.

To John Lukens, Esqr
Surveyor General

IN TESTIMONY that the above is a copy of the original remaining on file in the Department of Internal Affairs of Pennsylvania, made conformably to an Act of Assembly approved the 16th day of February, 1833, I have hereunto set my Hand and caused the Seal of said Department to be affixed at Harrisburg, this twentieth *day of* June, *1907.*

Henry Houck

Secretary of Internal Affairs.