FORM No 1.

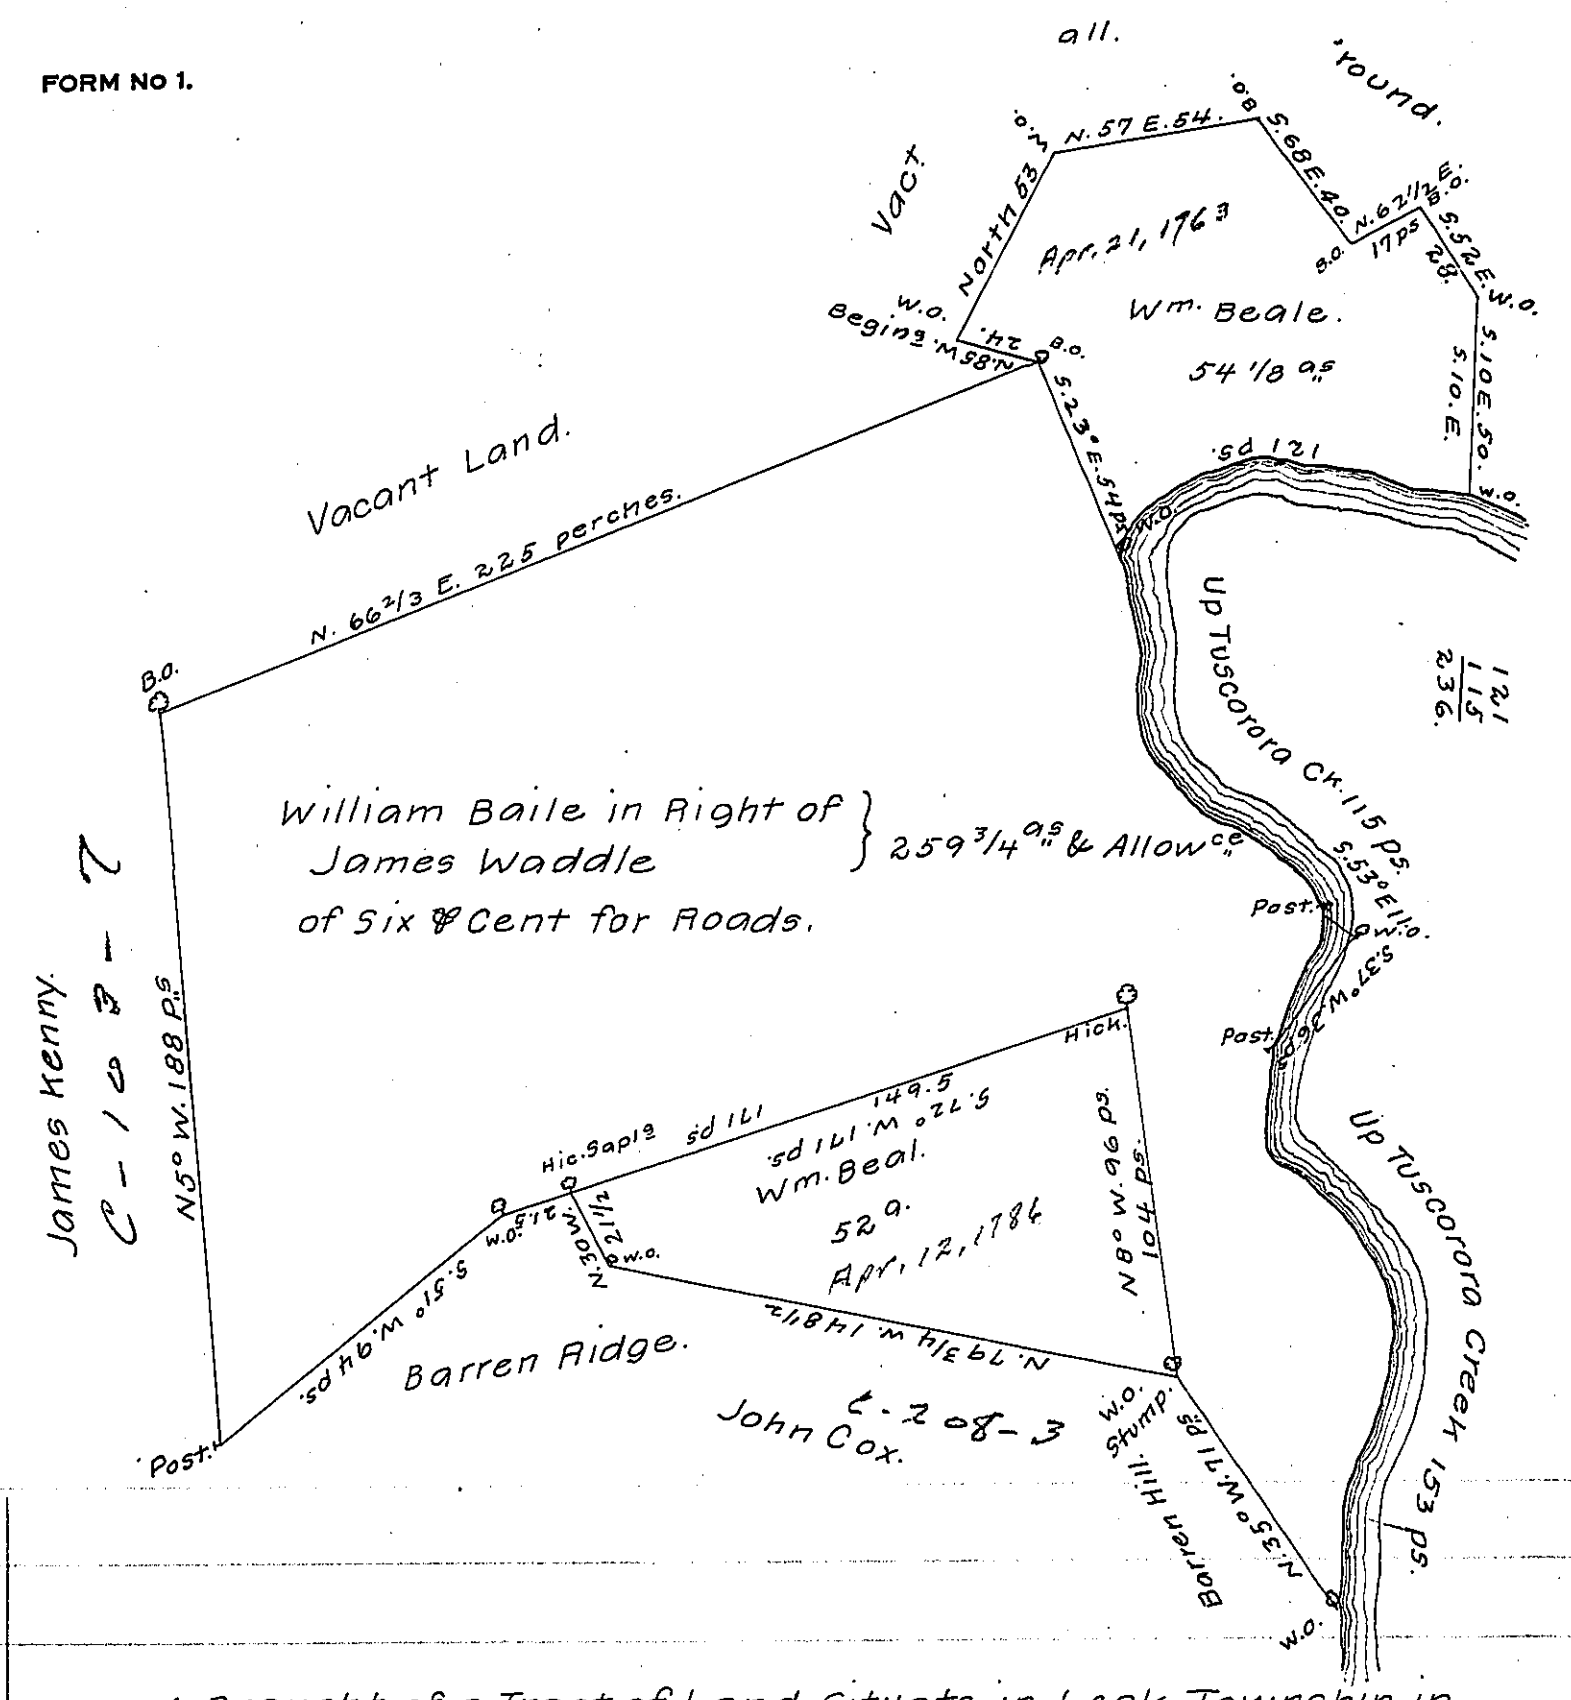

A Draught of a Tract of Land Situate in Leck Township in Cumberland County Containing two hundred and fifty nine and three fourths Acres and the usual allowance of Six ℘ Cent for Roads; Survey'd for William Baile the seventh Day of May 1761 in pursuance of a Warrant from the Proprietaries to James Waddle Bearing Date the fourth Day of February Anno Domini 1755.

Will. Lyon for John Armstrong Esqr. D.S.

To John Lukens Esqr. Surveyor General.

259¾	on Wt. to	~~Wm.~~ James Waddle	4th. Feb.	1755.
54 1/8	on do. to	Wm. Beale	21st. Apl.	1763.
52	on do. to	do. —	12 Apl.	1786.
365¾ 7/8				

IN TESTIMONY that the above is a copy of the original remaining on file in the Department of Internal Affairs of Pennsylvania, made conformably to an Act of Assembly approved the 16th day of February, 1833, I have hereunto set my Hand and caused the Seal of said Department to be affixed at Harrisburg, this twentieth day of June, 1907.

Henry Houck

Secretary of Internal Affairs.