FORM No. 1.

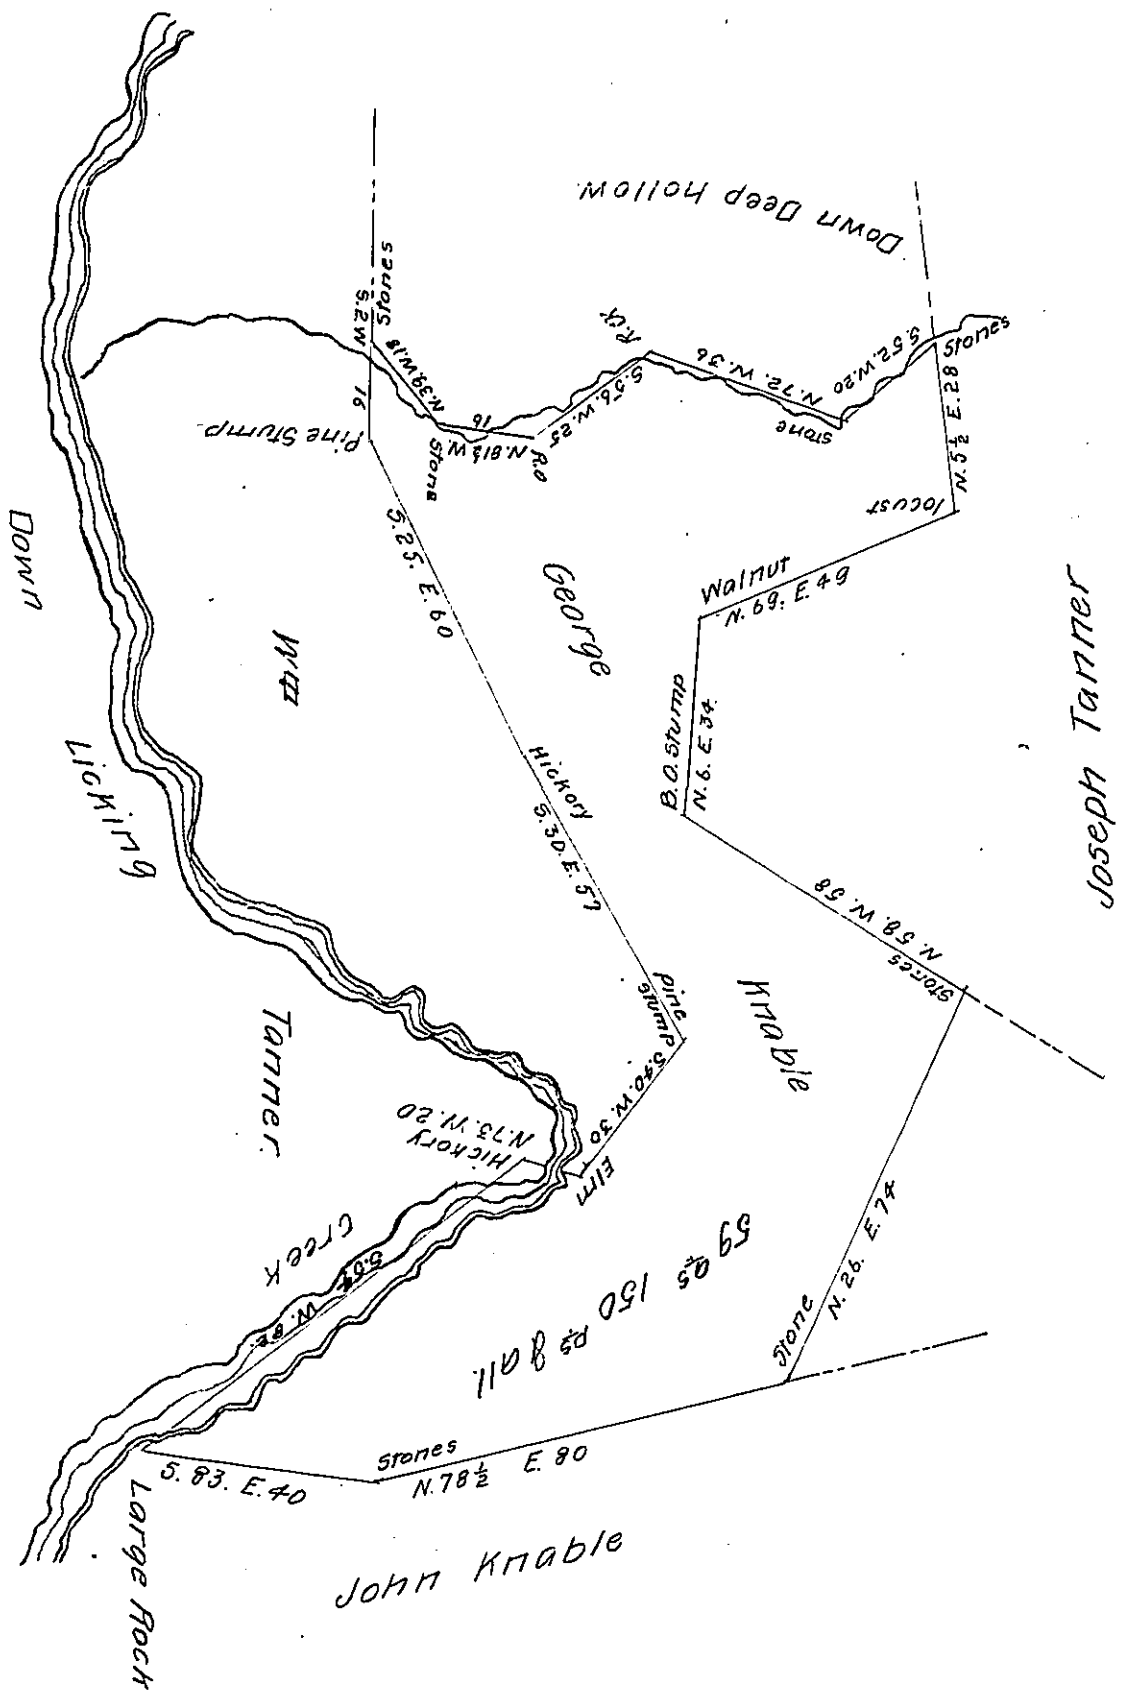

	E	W
	87.8	
		13.7
	18.7	
		33.5
	14.6	
2.0	37.1	
	43.5	
		56.4
33.9		60.0
6.4	11.5	
25.5		8.8
5		8.0
75.2		32.8
253.5	213.2	213.2

Situate in Thompson Township Fulton County formerly Bethel Township Bedford County Containing 59 as 150 ps and the usual Allowance Surveyed the 23rd of April 1855 on warrant granted to George Knable for 60 as dated the 11th day of January 1841

Andrew I. Lou C.S.

To

J. Porter Brawley Esqr S.G.

IN TESTIMONY that the above is a copy of the original remaining on file in the Department of Internal Affairs of Pennsylvania, made comformably to an Act of Assembly approved the 16th day of February 1833, I have hereunto set my hand and caused the Seal of said Department to be affixed at Harrisburg, this thirtieth day of July 1907

Henry Houck

Secretary of Internal Affairs.