FORM No. 1.

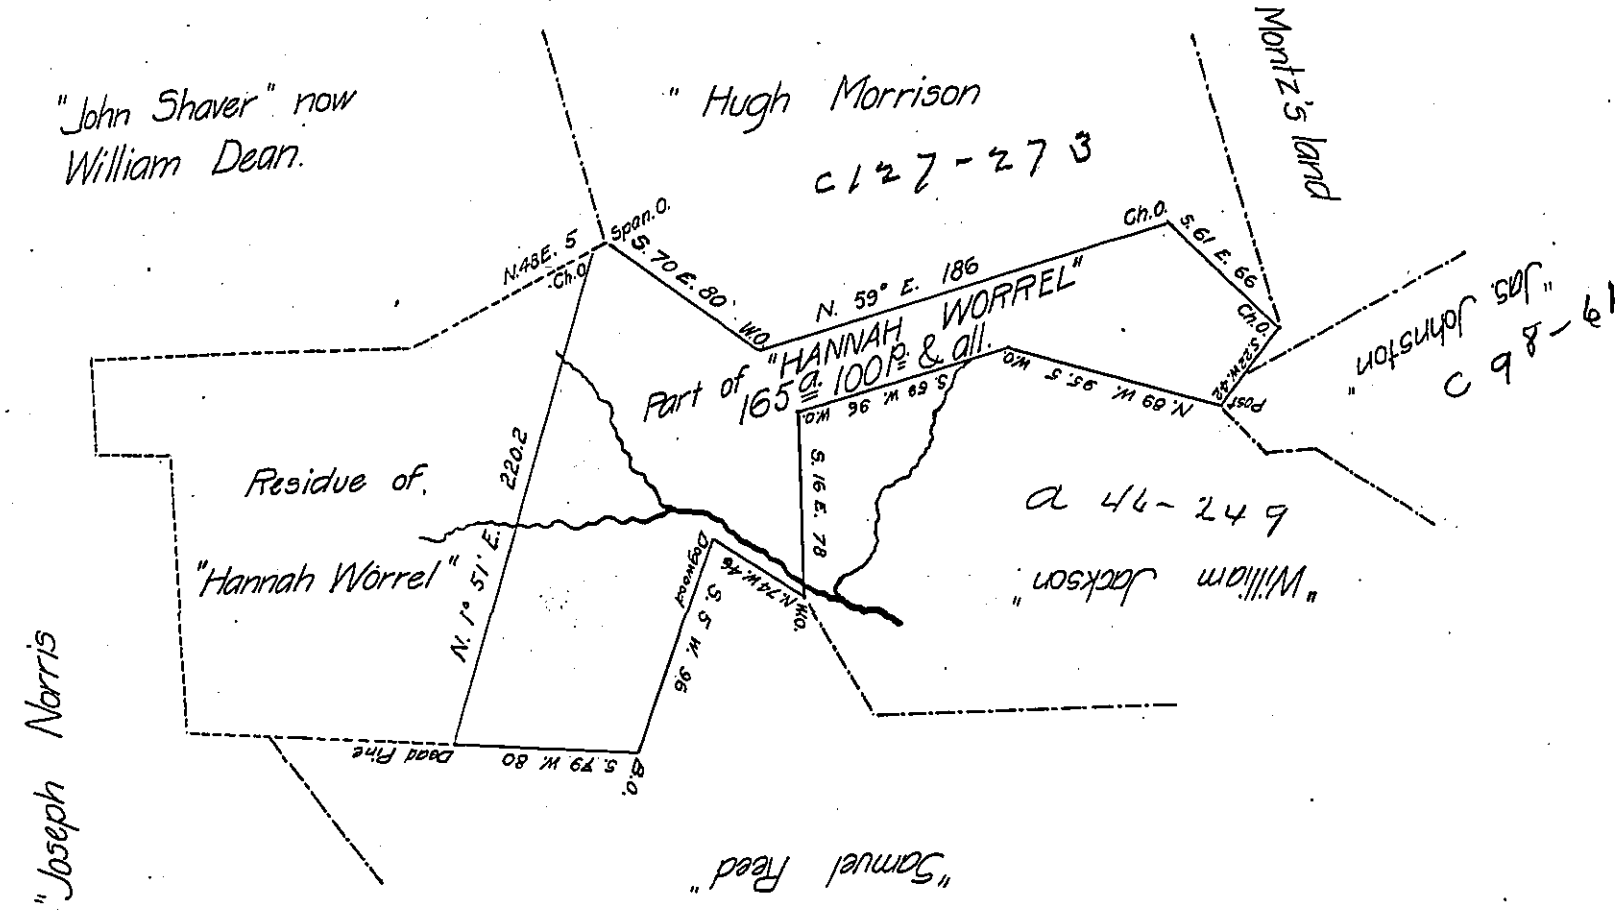

A draft of a tract of land situated in Juniata township, Huntingdon county containing one hundred and sixty-five acres, 100 perches and allowance of six per cent - being a part of a larger tract of 323 acres, 131 perches and allowance originally surveyed in pursuance of a warrant granted to Hannah Worrel, dated the 3rd day of August, 1784. This part divided from the residue of said tract on the 9th day of October, 1788, by James Hunter, an assistant of John Canan, then D.S., whose field notes I have this 27th day of July, 1871, at the request of William and Mary Dowling, present owners, examined and approved.

James. E. Glasgood, C.S.
Hunt. Co.

J. M. Campbell, Esqr.,
Surveyor General.

IN TESTIMONY that the above is a copy of the original remaining on file in the Department of Internal Affairs of Pennsylvania, made comformably to an Act of Assembly approved the 16th day of February 1833, I have hereunto set my hand and caused the Seal of said Department to be affixed at Harrisburg, this 2nd *day of* August *1907.*

Henry Houck

Secretary of Internal Affairs.