FORM No. 1.

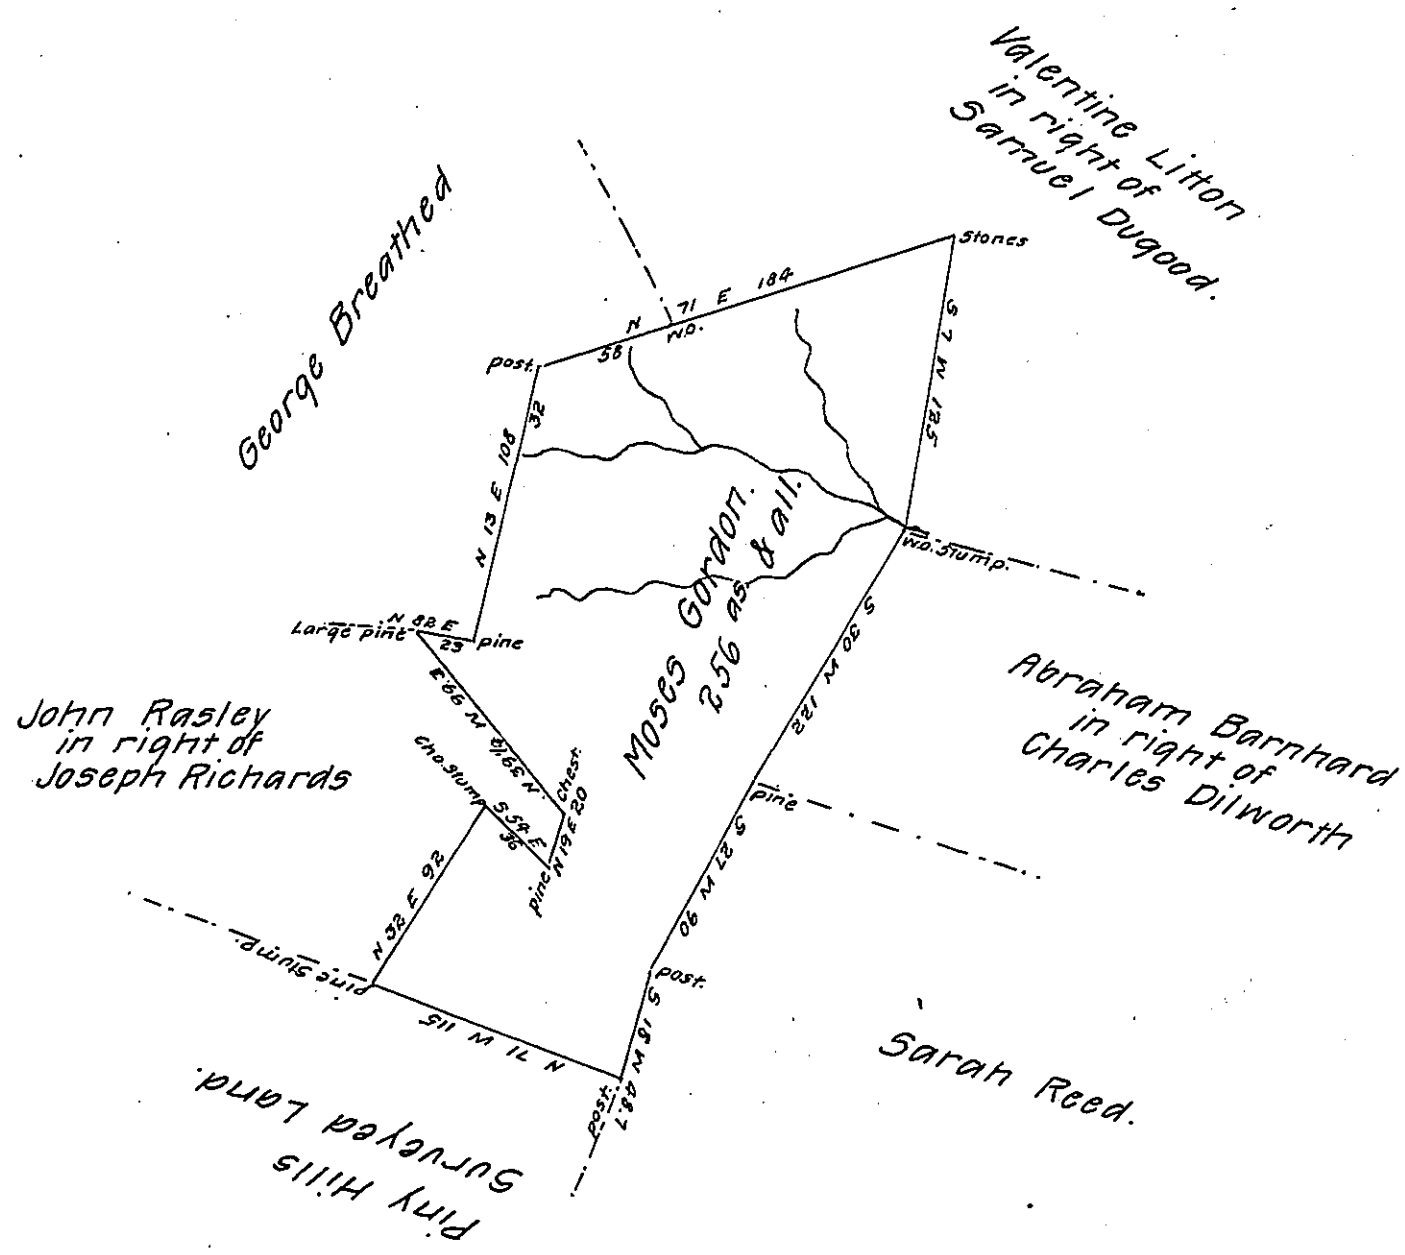

Situate in Bethel township Fulton County (Formerly Bedford County) containing two hundred and fifty six acres with the usual allowance of six per cent for roads &c. Surveyed by Robert Stuart D.S. in January 1834 resurveyed according to the old marks on the ground April 25th 1851 On warrant granted to Moses Gordon for 200as. dated May 22d. 1815. Surd. as above at the request of John Rasley & Richard Murry present owners.

Andw. J. Fore C.S.

To J. Porter Brawley Esqr. S.G.

N. B. I received the purchase money on the fifty six acres of Ecess Land Enclosed I send it the above tract was graded October 21st. classed as No 4 appraised at two dollars per acre.

Andw J. Fore C.S.

IN TESTIMONY that the above is a copy of the original remaining on file in the Department of Internal Affairs of Pennsylvania, made comformably to an Act of Assembly approved the 16th day of February 1833, I have hereunto set my hand and caused the Seal of said Department to be affixed at Harrisburg, this thirtieth *day of* September *1907.*

Henry Houck

Secretary of Internal Affairs.