FORM No. 1.

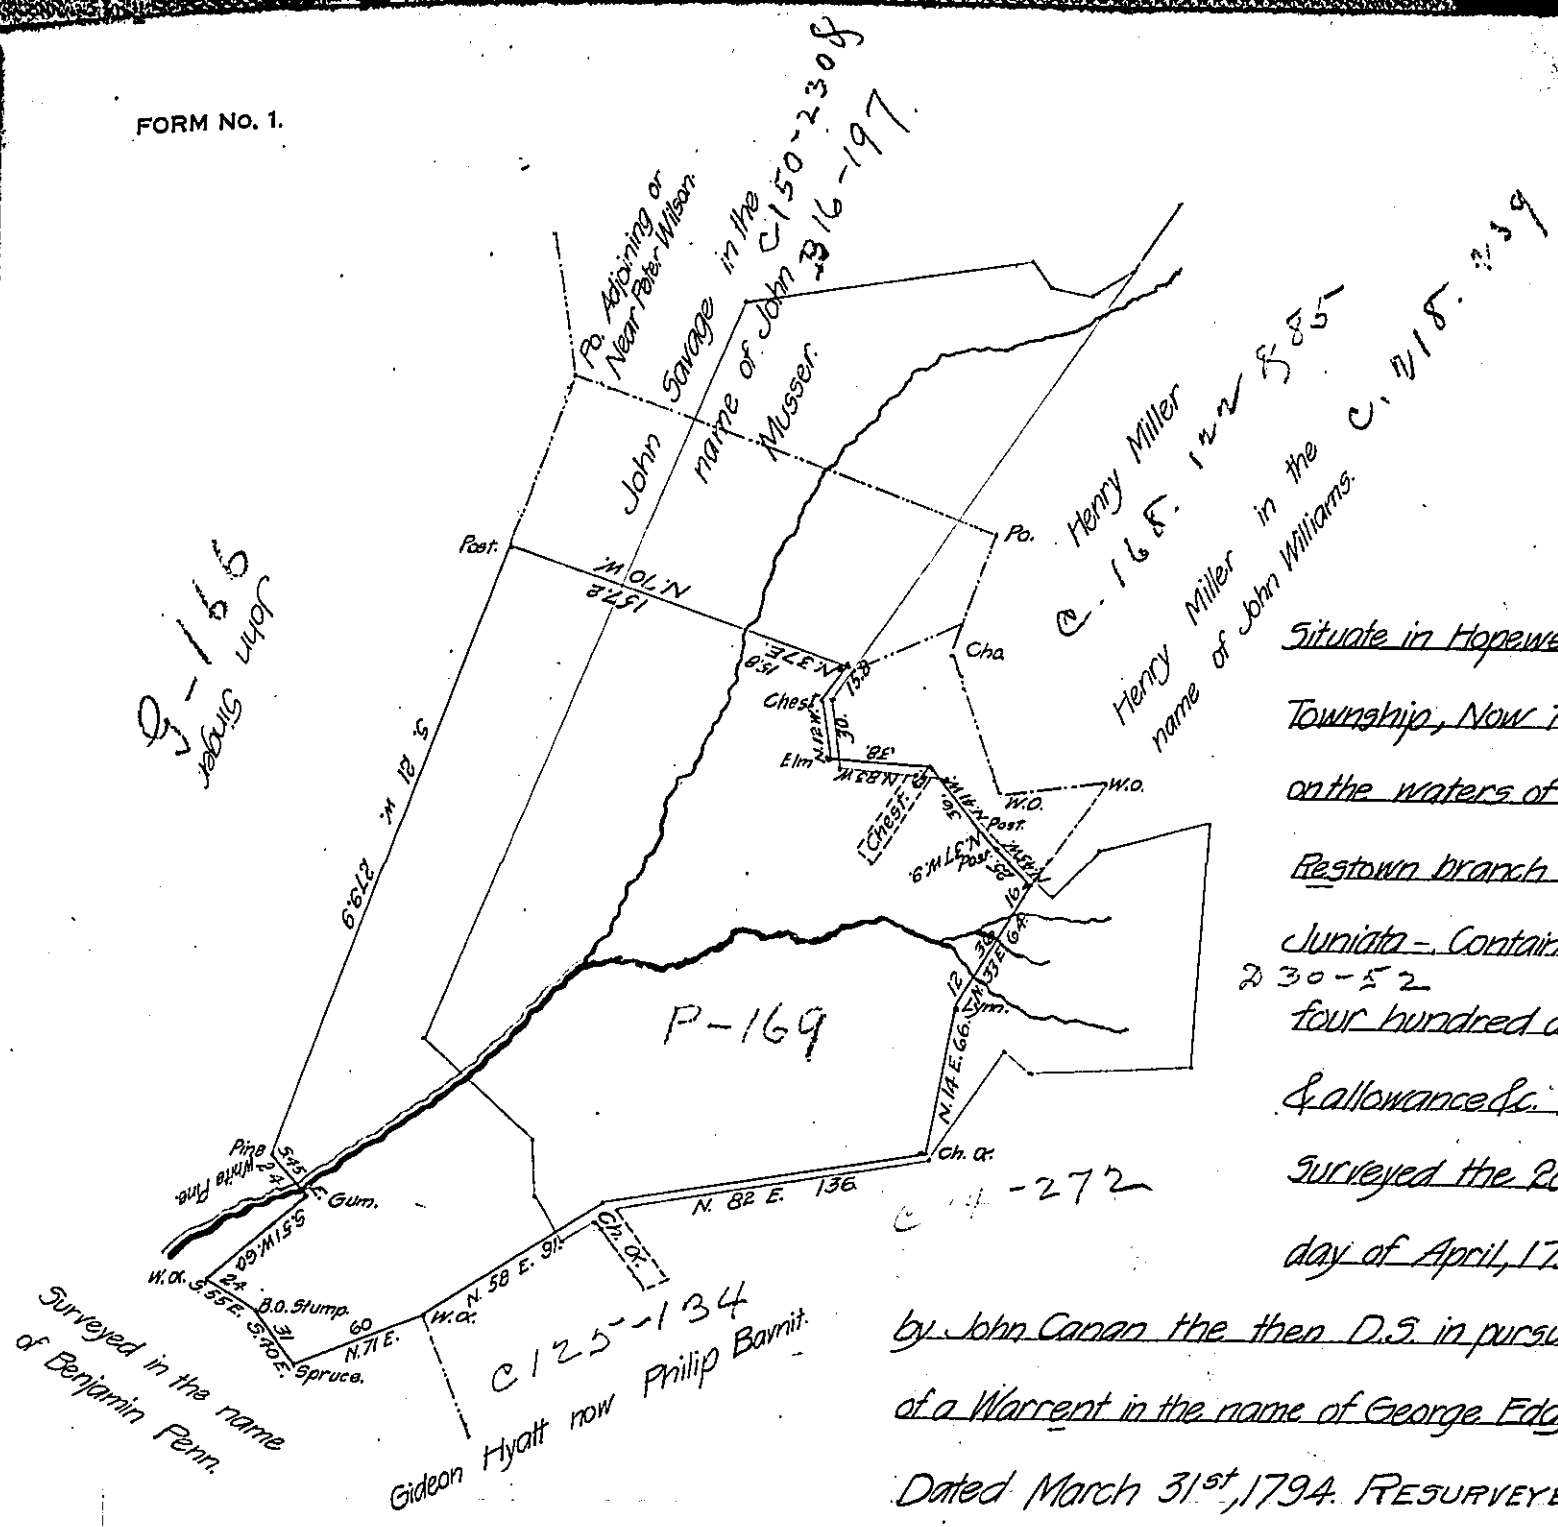

Situate in Hopewell Township, Now Todd, on the waters of the Restown branch of Juniata - Containing D 30-52 four hundred acres & allowance &c. First Surveyed the 28th day of April, 1794, by John Canan the then D.S. in pursuance of a Warrent in the name of George Eddy, Dated March 31st, 1794. RESURVEYED the 6th Decr, 1847 & 3rd & 4 days of January, 1848, in pursuance of an order of Resurvey granted to the Trustees & Devisees of the estate of John Savage, Decd. Dated the 6th day of October, A.D. 1838, which order came into my possession with the officeal papers of this office Recd of Wm Reed, Esqr. late D.S., which order of resurvey was directed to Jacob Cresswell, Esqr., the D.S. of this County in 1838.

Saml Caldwell, D.S.

John Laporte, Esqr., S.G.

N.B.- The dotted lines represent that part of the original Survey not included in the above return. The red lines represent a survey made for James Entraken, in 1847, in pursuance of his warrent for 400 acres dated the 29th day of May 1847, which Warrent purports to be founded on an improvement & claims against the above survey,- a Mr. Entrakins Survey, is returned with the above.

July 21st. 1849.

Saml Caldwell, D.S.

IN TESTIMONY that the above is a copy of the original remaining on file in the Department of Internal Affairs of Pennsylvania, made comformably to an Act of Assembly approved the 16th day of February 1833, I have hereunto set my hand and caused the Seal of said Department to be affixed at Harrisburg, this third *day of* January *1908.*

Henry Howell

Secretary of Internal Affairs.