FORM NO 1.

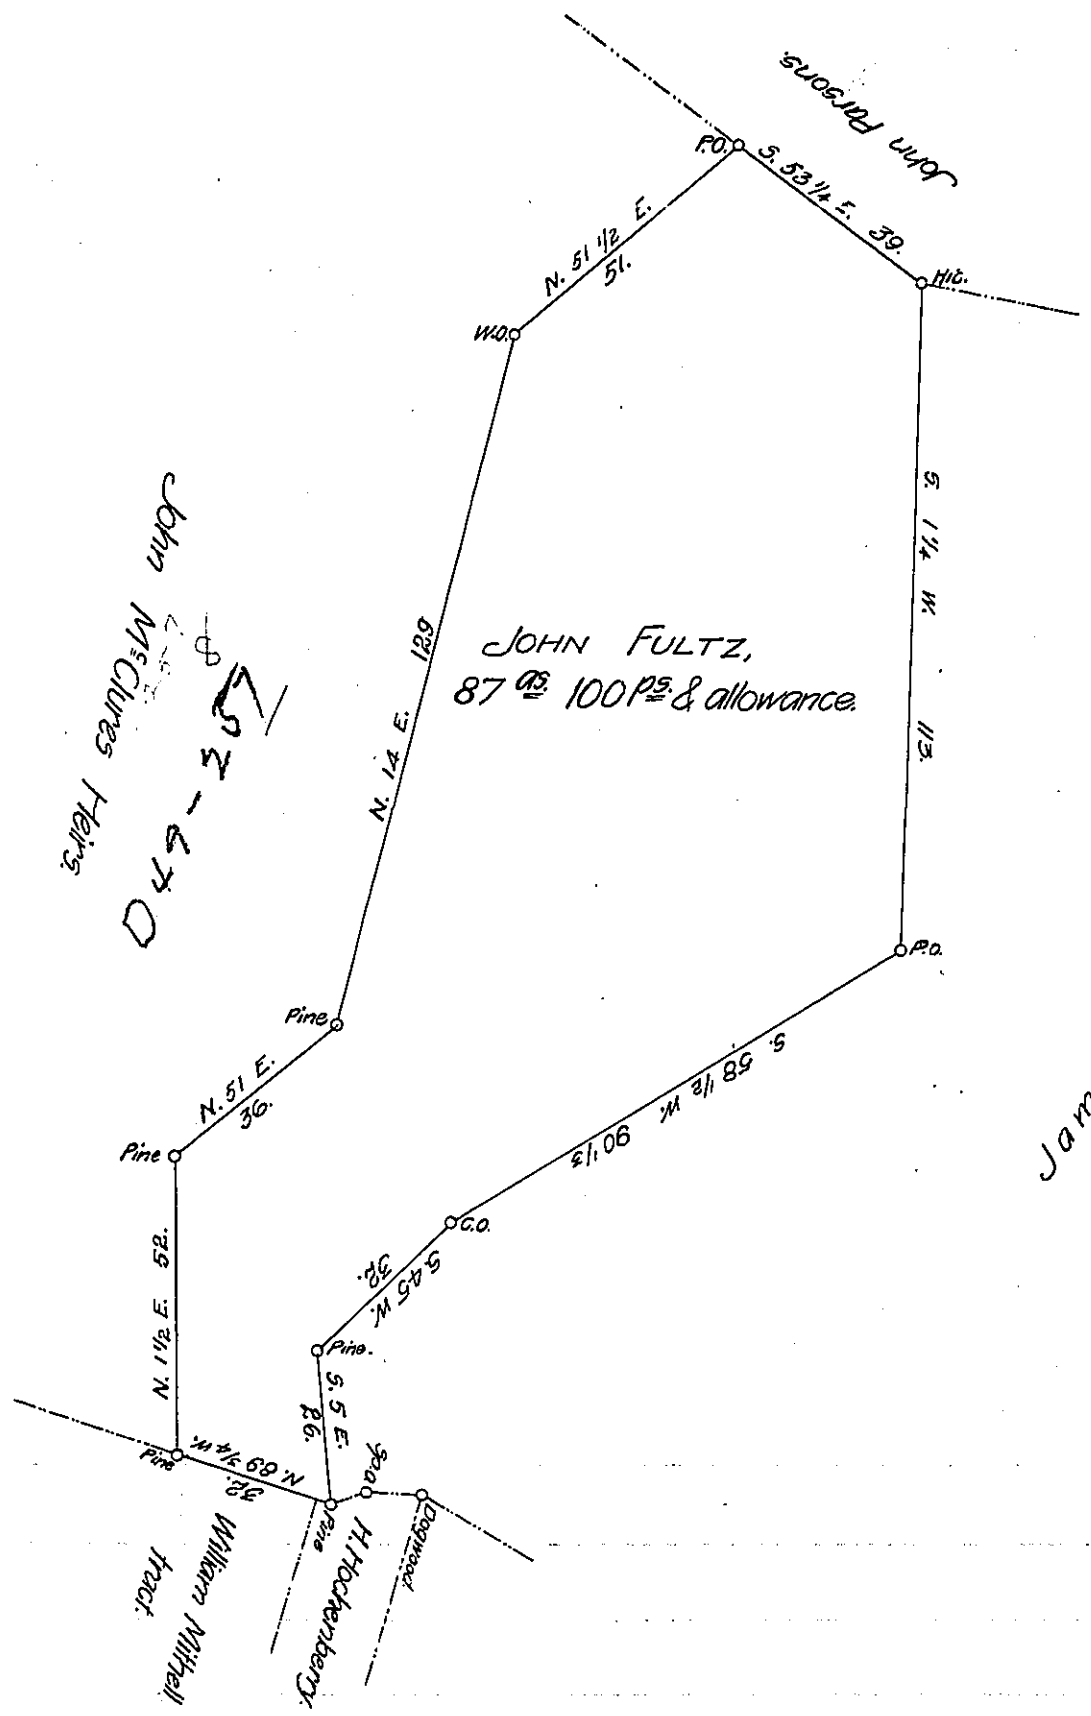

Draft of a tract of land situated in Tell Township, Huntingdon County. Containing eighty seven acres & one hundred perch and the usual allowance of six per cent for roads, &c. Surveyed first the 5th day of June, A.D. 1838, and re-examined the 21st day of June A.D. 1871, in pursuance of a warrant granted to John Fultz for 125 acs. dated 6th day of October, A.D. 1837. Interest to commence the 1st June A.D. 1790.

To J. M. Campbell, Esq., Surveyor General.

James E. Glasgow, C.S. Huntingdon Co.

IN TESTIMONY that the above is a copy of the original remaining on file in the Department of Internal Affairs of Pennsylvania, made conformably to an Act of Assembly approved the 16th day of February, 1833, I have hereunto set my Hand and caused the Seal of said Department to be affixed at Harrisburg, this Fifth *day of* February *1908.*

Henry Houck

Secretary of Internal Affairs.