FORM No 1.

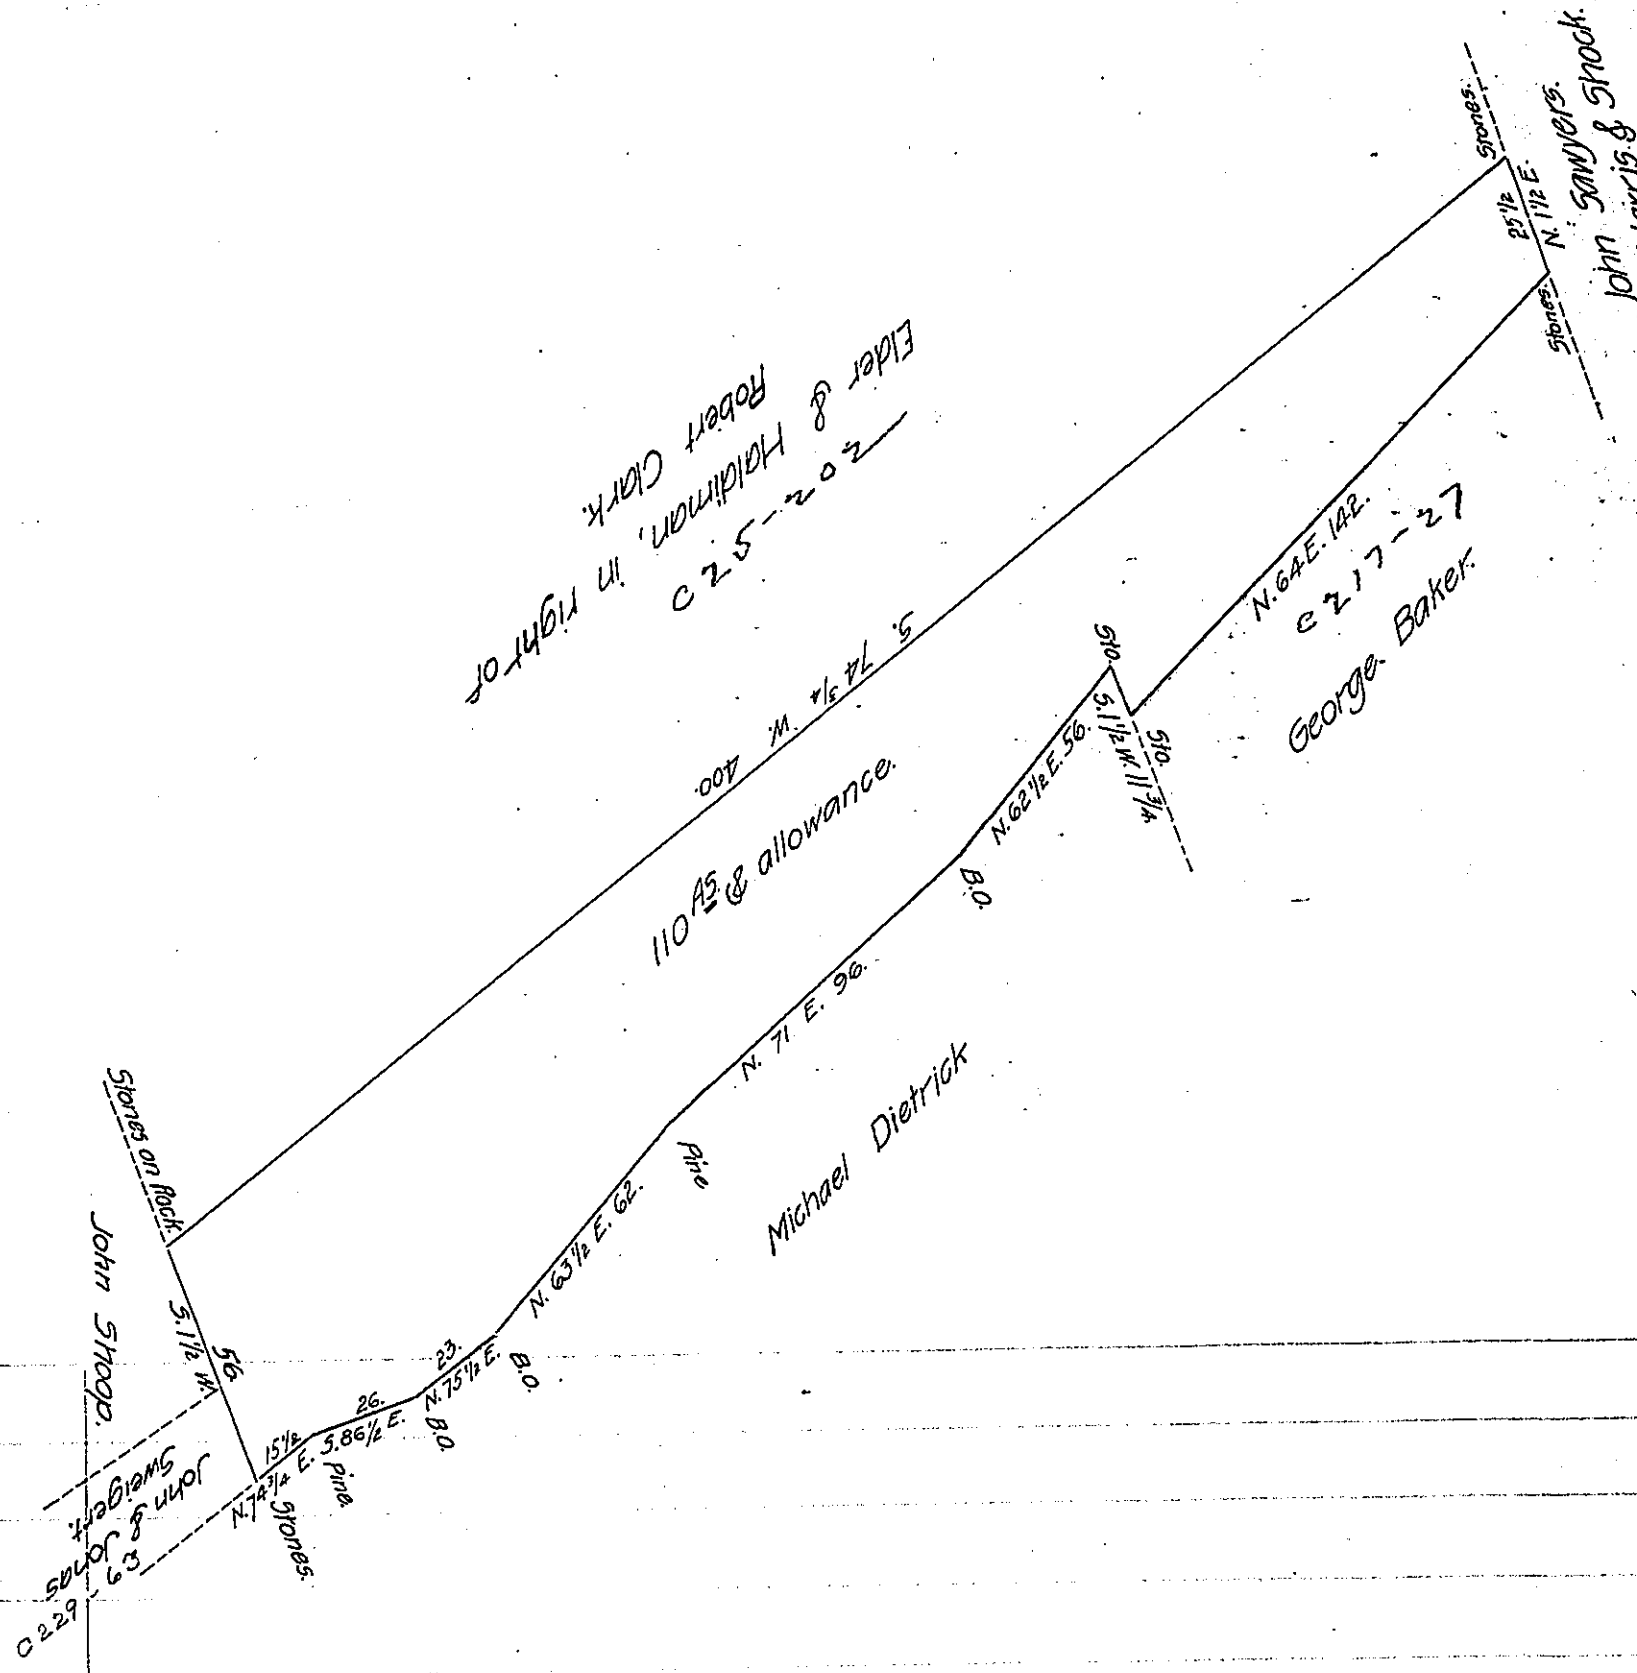

Surveyed to Simon Sallade the 25th day of May, 1841, pursuant to his Warrant, dated the 28th of April, 1841. Situate in Jackson Township, Dauphin County. Containing one hundred and ten acres and the usual allowance of six per cent for Roads. &c.

per.

Joel B. Ferree, D.S.

To Jacob Sallade, Esq.,
Surveyor Gen.l of Penn.a.

IN TESTIMONY that the above is a copy of the original remaining on file in the Department of Internal Affairs of Pennsylvania, made conformably to an Act of Assembly approved the 16th day of February, 1833, I have hereunto set my Hand and caused the Seal of said Department to be affixed at Harrisburg, this Sixth *day of* April, *1908.*

Henry Houck

Secretary of Internal Affairs.