FORM No 1.

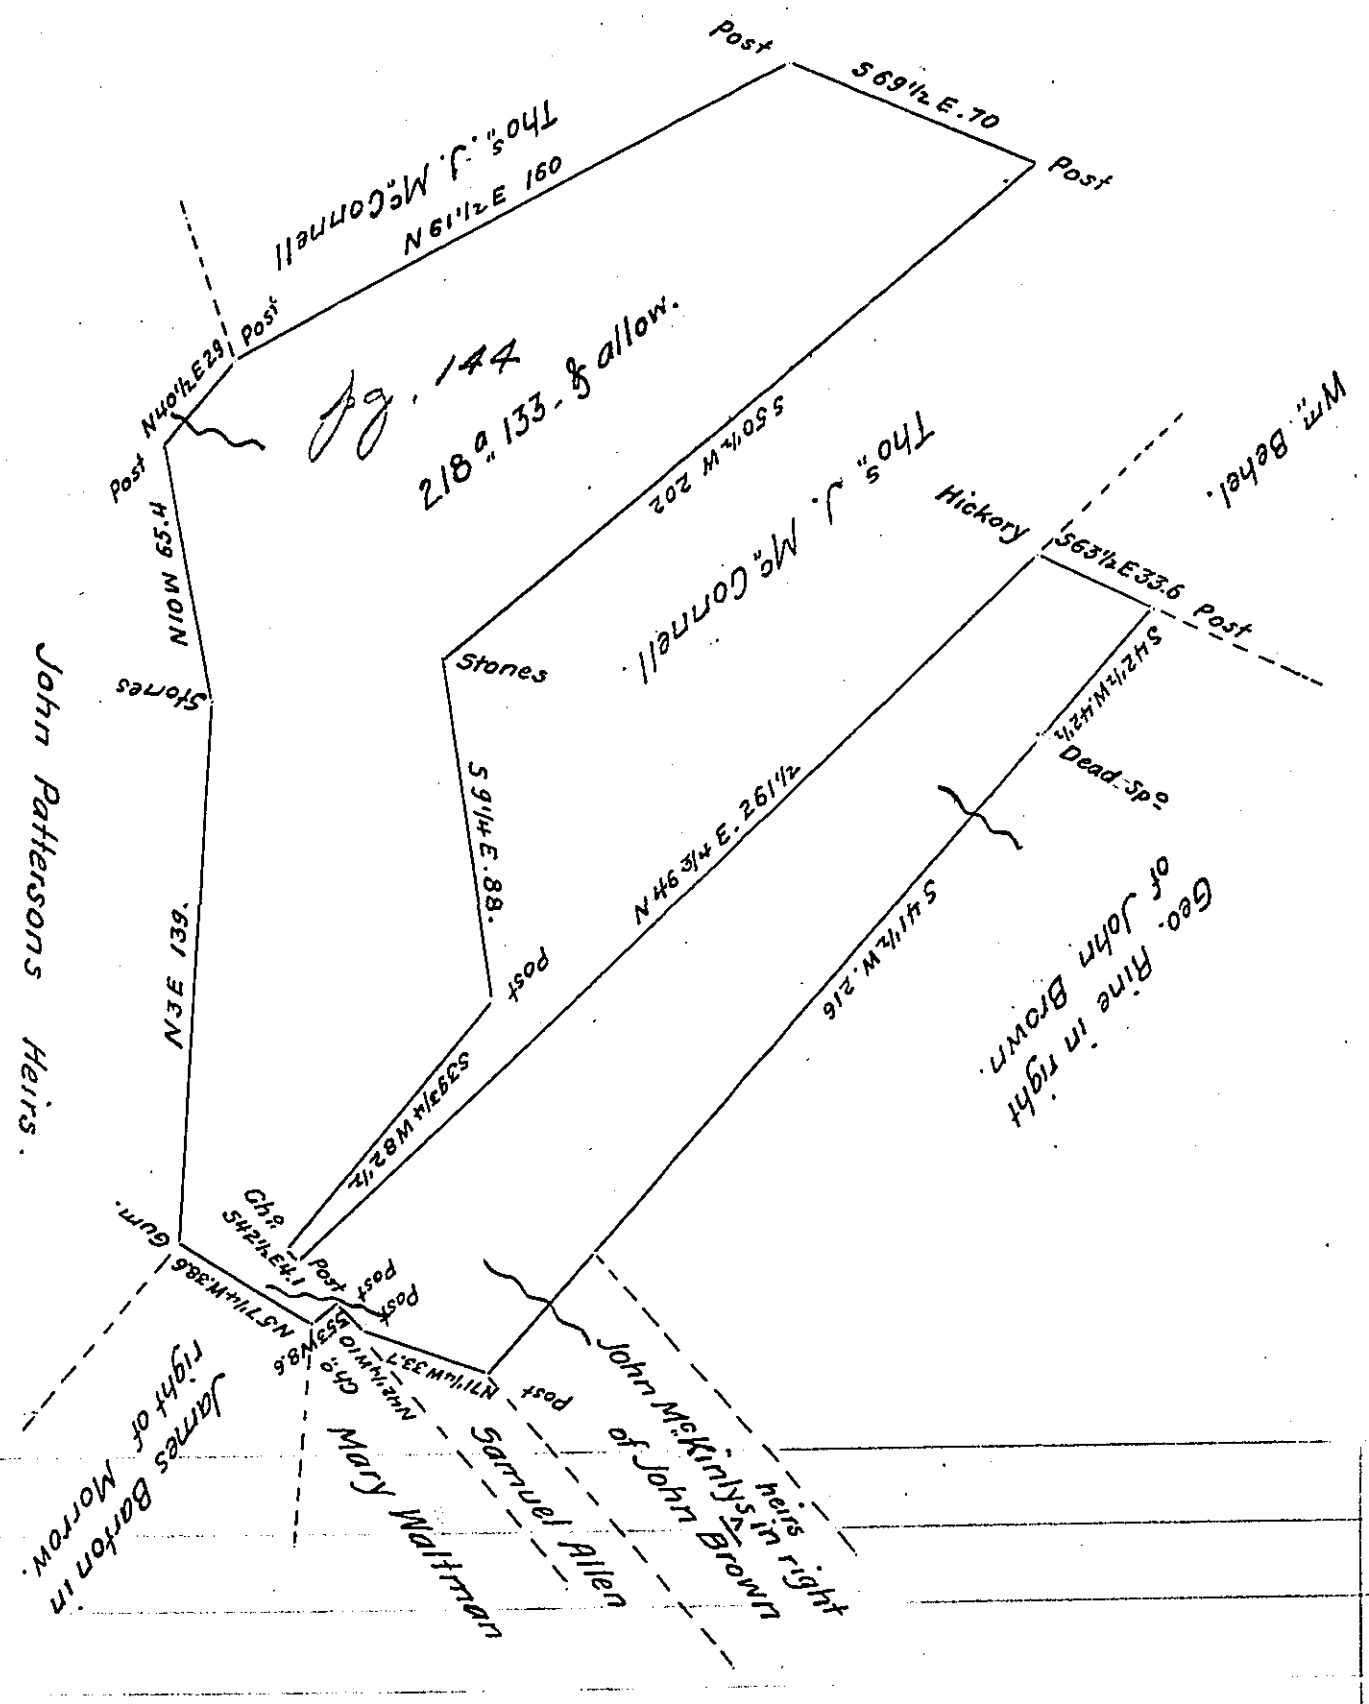

Draught of Two hundred and Eighteen Acres and 133 perches of Land with Six per cent situate in Lack Township Juniata County Surveyed in part 24th 25th & 26th September 1840 and part October 1st 2nd & 4th & 5th 1841. and finished 2nd March 1842 in pursuance of a warrant granted to Samuel Fish Dated 27th Augest 1840 for 200 acres

Pr. J.W. Allen D.S.

To Jacob Sallade Esqr.

Surveyor General Harrisburg Pa.

Note; There is twelve or fifteen acres of the above Land that is cleared I know not how long

J.W.A. D.S.

IN TESTIMONY that the above is a copy of the original remaining on file in the Department of Internal Affairs of Pennsylvania, made conformably to an Act of Assembly approved the 16th day of February, 1833, I have hereunto set my Hand and caused the Seal of said Department to be affixed at Harrisburg, this twenty-sixth day of May 1908

Secretary of Internal Affairs.