FORM No 1.

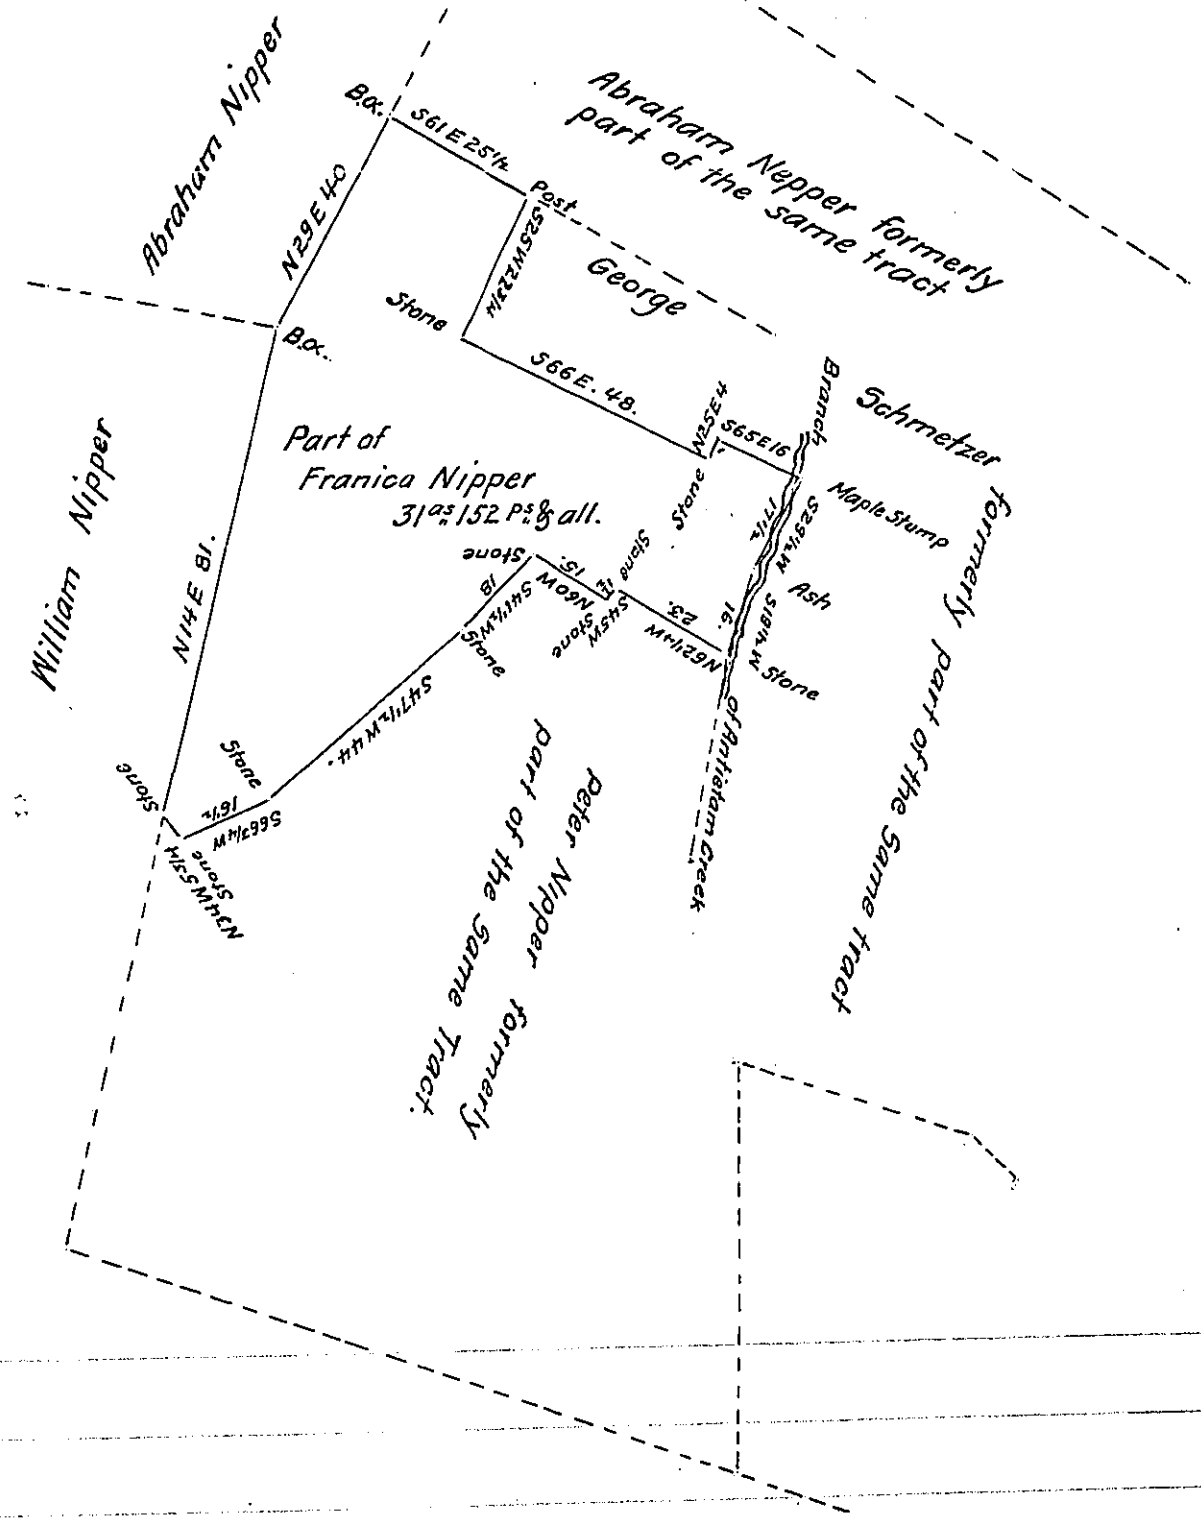

A Draught of a Piece of Land Situate in Washington Township Franklin County Containing Thirty one acres and one hundred and fifty two perches and the usual allowance of Six ⅌ Cent for Roads &c. being part of a Tract of Two hundred and forty one acres and three quarters & allowance &c, which was Surveyed in persuance of an Order of Survey granted Franica Nipper Dated December 12th 1766 No 2154. Resurveyed and laid off from the other parts of said William Nipper May 3rd 1810.

Thomas Poe D.S.

To Andrew Porter Esq.
Surveyor General of Pennª

IN TESTIMONY that the above is a copy of the original remaining on file in the Department of Internal Affairs of Pennsylvania, made conformably to an Act of Assembly approved the 16th day of February, 1833, I have hereunto set my Hand and caused the Seal of said Department to be affixed at Harrisburg, this thirty-first day of July 1908

Henry House

Secretary of Internal Affairs.