FORM No 1.

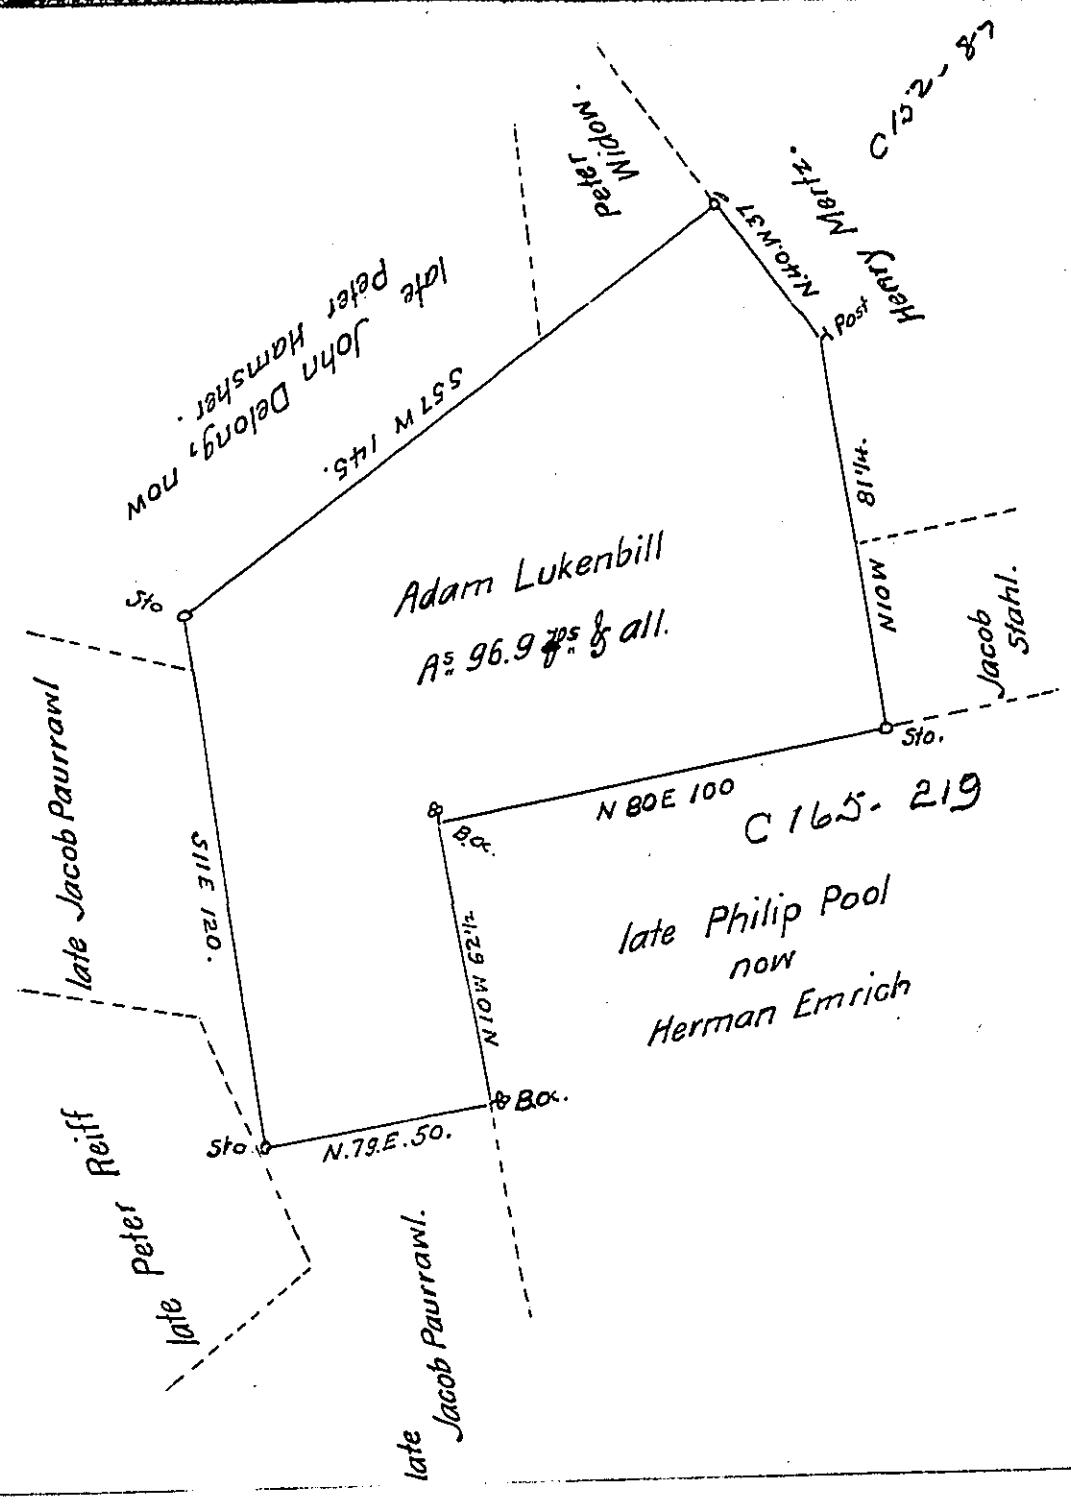

Situate in Rockland township, Berks County, Containing Ninety six acres, nine perches & allowance of 6 ⅌ Ct. for roads &c Surveyed on Warrant dated October 28.. A.D.1746. granted to Adam Lukenbill. ⅌r James Scull.

as appears from his Original Draft remaining filed in the D.S. Office of B.Co. January 17. 1828.

Matthias S. Richards D.S.

Gabriel Hiester, Esquire
Surveyor General.

IN TESTIMONY that the above is a copy of the original remaining on file in the Department of Internal Affairs of Pennsylvania, made conformably to an Act of Assembly approved the 16th day of February, 1833, I have hereunto set my Hand and caused the Seal of said Department to be affixed at Harrisburg, this thirty-first day of August 1908

Henry Hoeck

Secretary of Internal Affairs.