FORM NO 1.

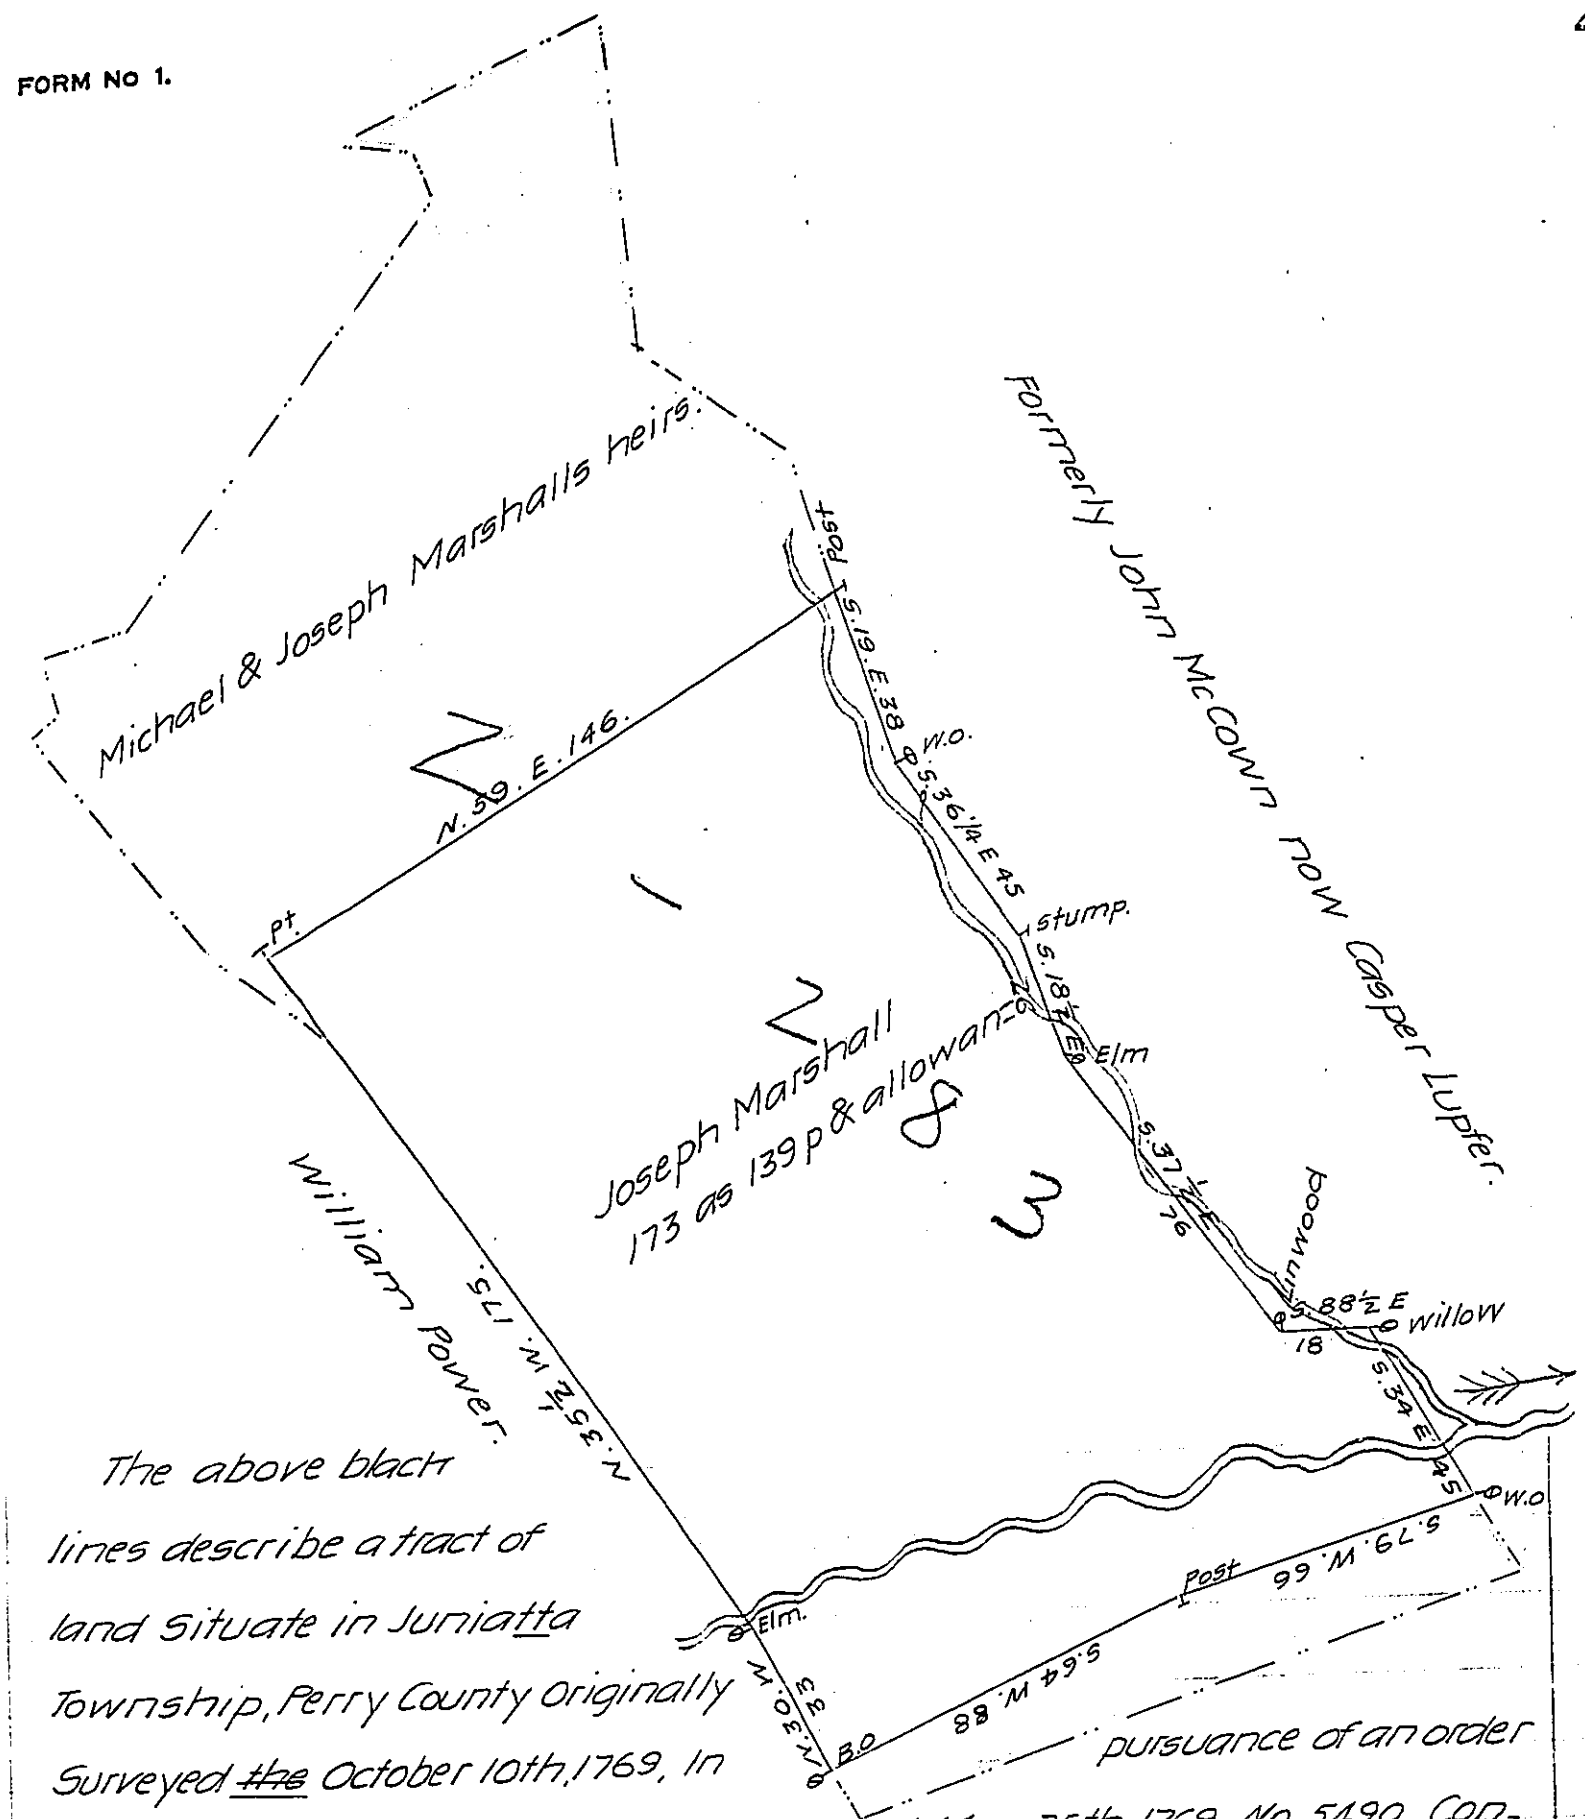

The above black lines describe a tract of land situate in Juniatta Township, Perry County originally Surveyed ~~the~~ October 10th, 1769, In pursuance of an order granted Joseph Marshall for 300 a dated May 25th, 1769, No. 5490. Containing as p. old draught 124 as. Resurveyed January the 8th, 1831, agreeable to the original lines and contains one hundred seventy three acres, one hundred thirty nine perches & allowance of six per cent for roads.

P— Wm. Wilson D.S.

Jacob Spangler Esqr. S. G. Note. The yellow lines represent a survey made the 11th day of August 1794. In pursuance of a warrant granted Michael and Joseph Marshall dated January the 8th 1787, & contains 263 as 30 p & allowance for which a patent has issued and now belongs to Michael & Joseph Marshall's heirs W.W. —

J.S. — Marshall's Pat'd.

IN TESTIMONY that the above is a copy of the original remaining on file in the Department of Internal Affairs of Pennsylvania, made conformably to an Act of Assembly approved the 16th day of February, 1833, I have hereunto set my Hand and caused the Seal of said Department to be affixed at Harrisburg, this sixteenth day of September 1908

Henry Hoch

Secretary of Internal Affairs.