FORM No. 1.

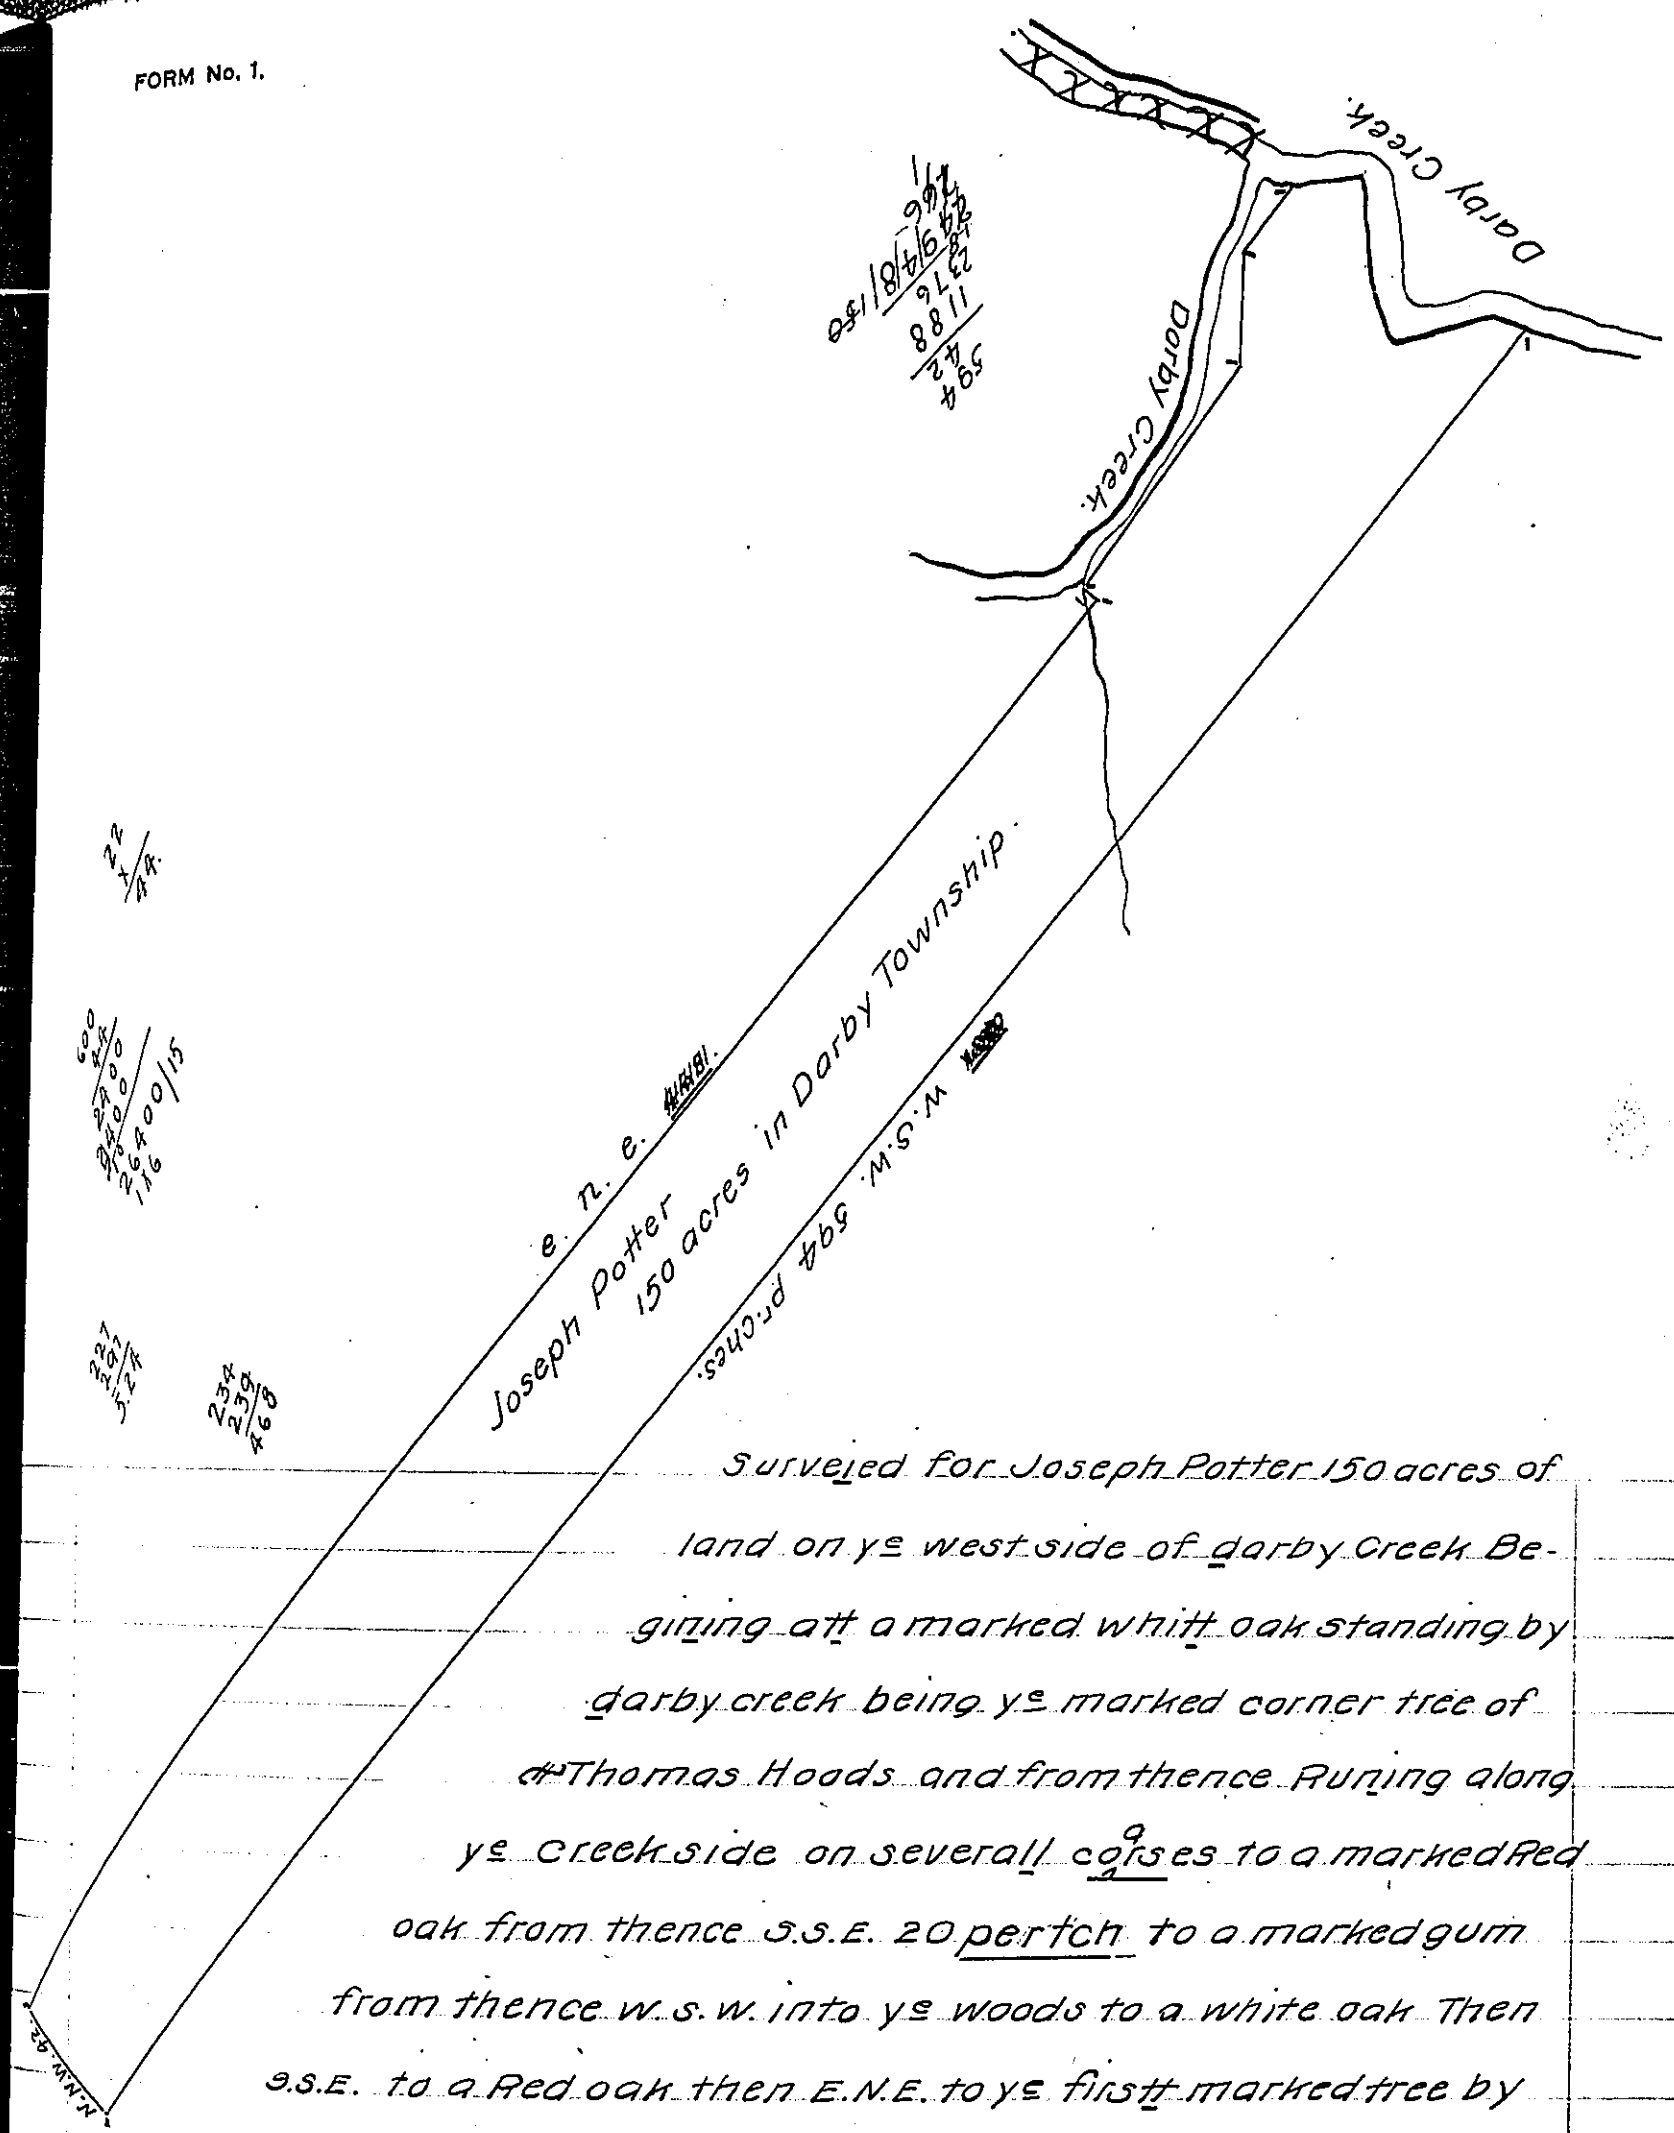

Surveied for Joseph Potter 150 acres of land on ye west side of darby Creek Begining att a marked whitt oak standing by darby creek being ye marked corner tree of Thomas Hoods and from thence Runing along ye creekside on several courses to a marked Red oak from thence S.S.E. 20 pertich to a marked gum from thence W.S.W. into ye woods to a white oak Then S.S.E. to a Red oak then E.N.E. to ye first marked tree by darby creek.

Charles Ashcom.

IN TESTIMONY that the above is a copy of the original remaining on file in the Department of Internal Affairs of Pennsylvania, made conformably to an Act of Assembly approved the 16th day of February, 1833, I have hereunto set my Hand and caused the Seal of said Department to be affixed at Harrisburg, this twenty eighth day of June, 1909.

Henry Houck

Secretary of Internal Affairs.